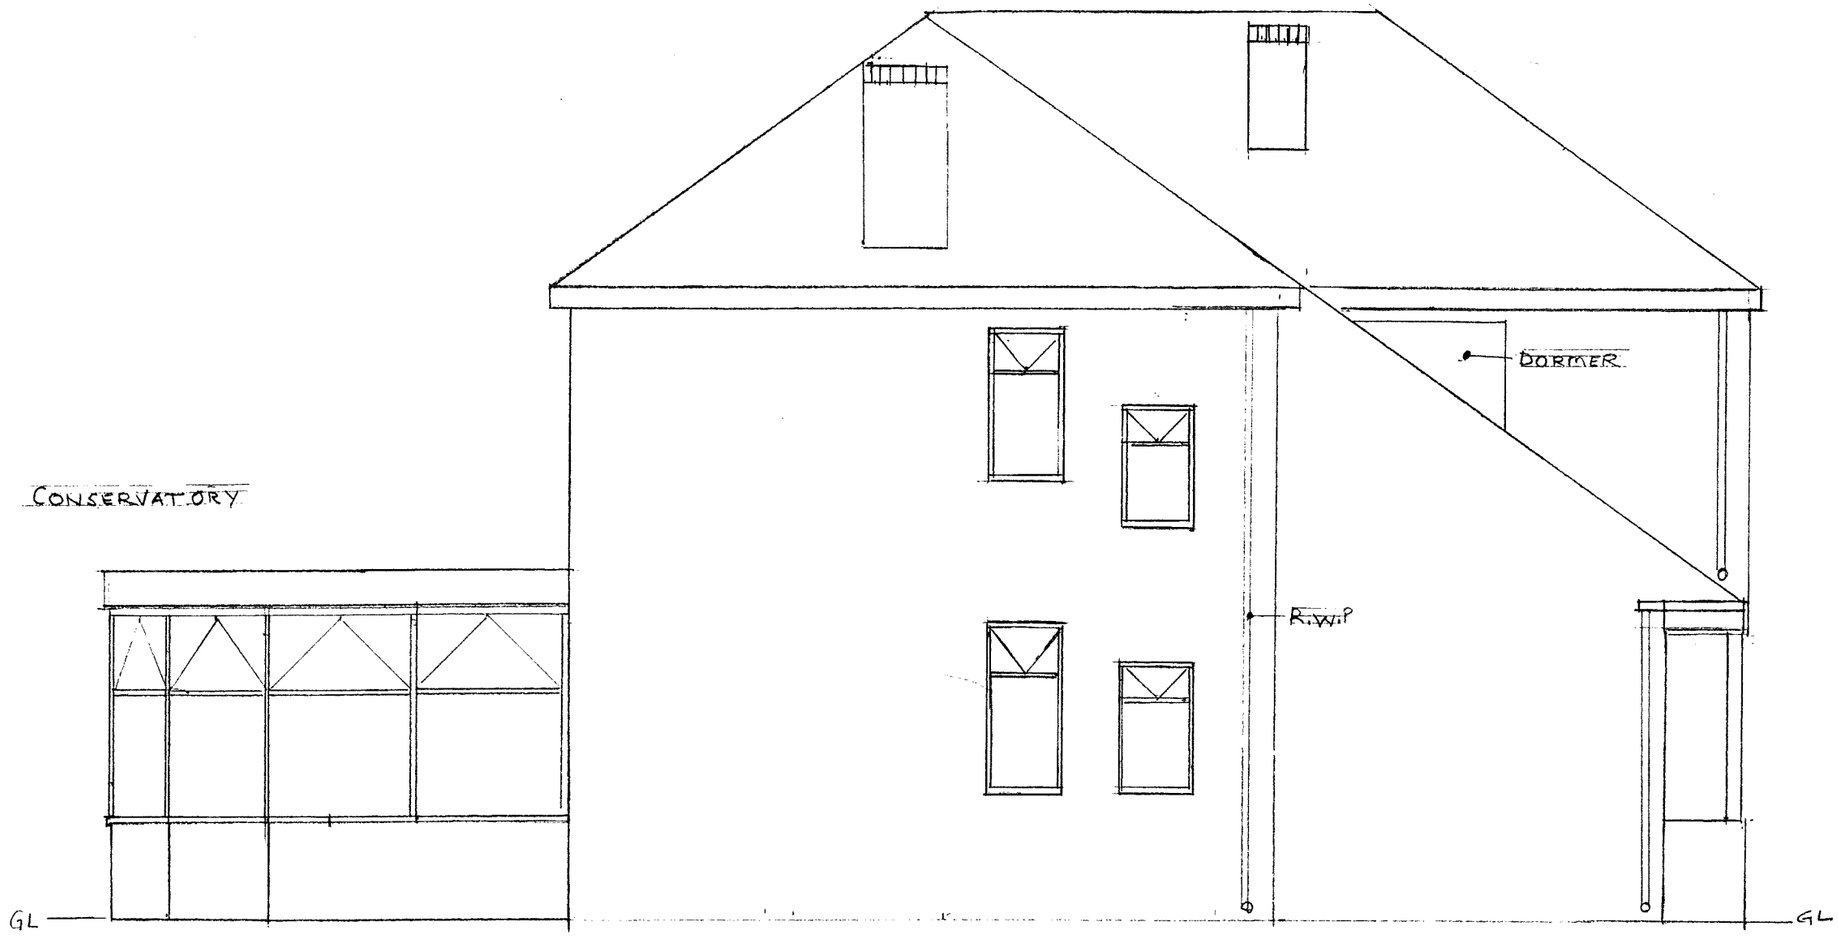


EXISTING SIDE ELEVATION (1-50)

PROPOSED NEW 1ST FLOOR BEDROOM AT 5 HALLS ROAD BIDDULPH STAFFS ST8 6DD

FOR MR C HULME SCALE 1-50