



PROPOSED FRONT ELEVATION




PROPOSED REAR ELEVATION

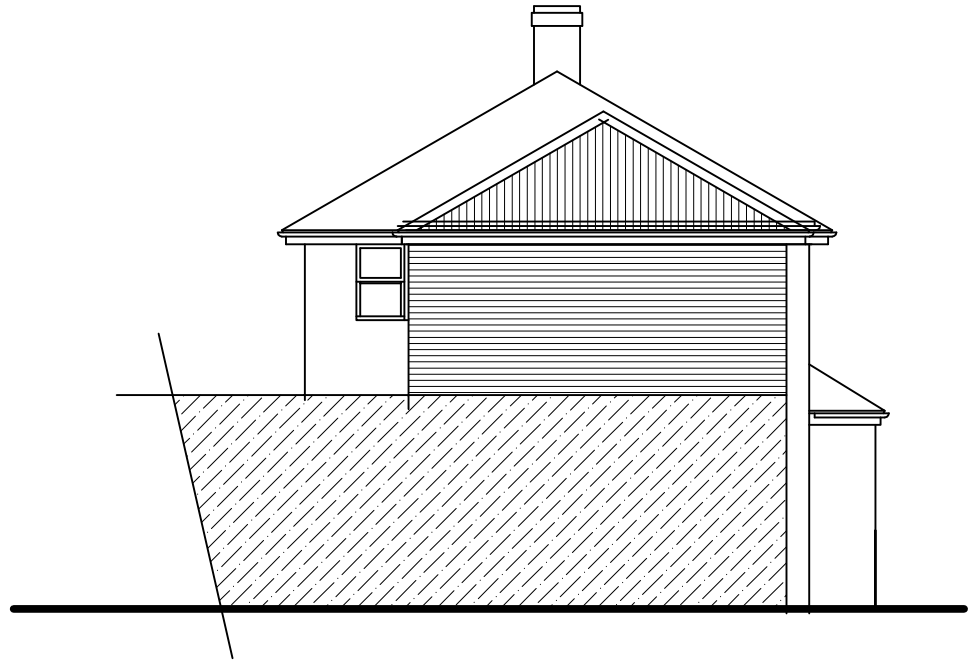

PROPOSED SIDE ELEVATION

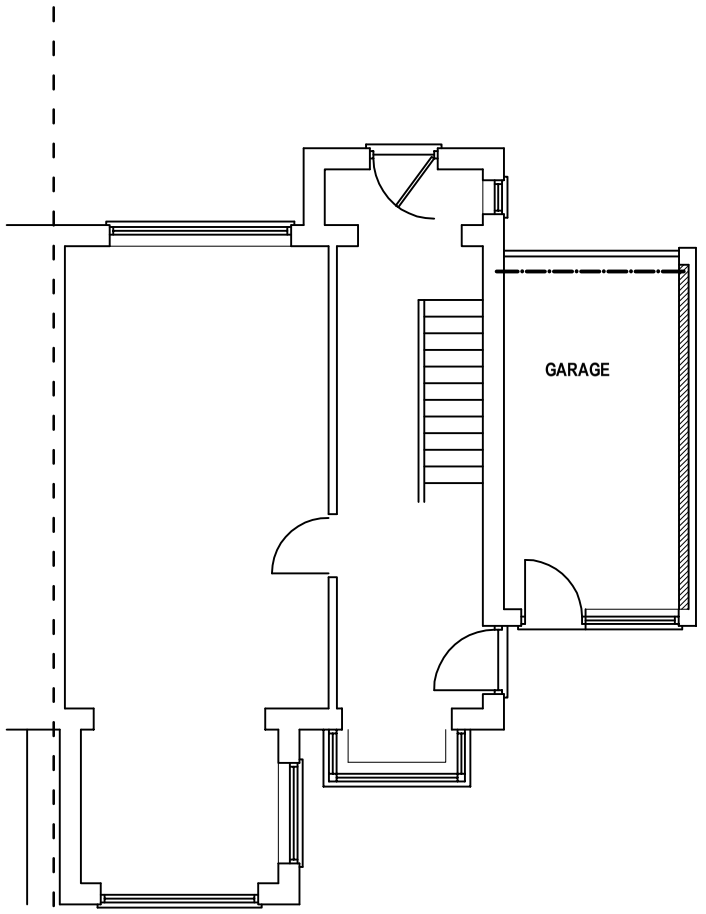

PROPOSED GROUND FLOOR PLAN

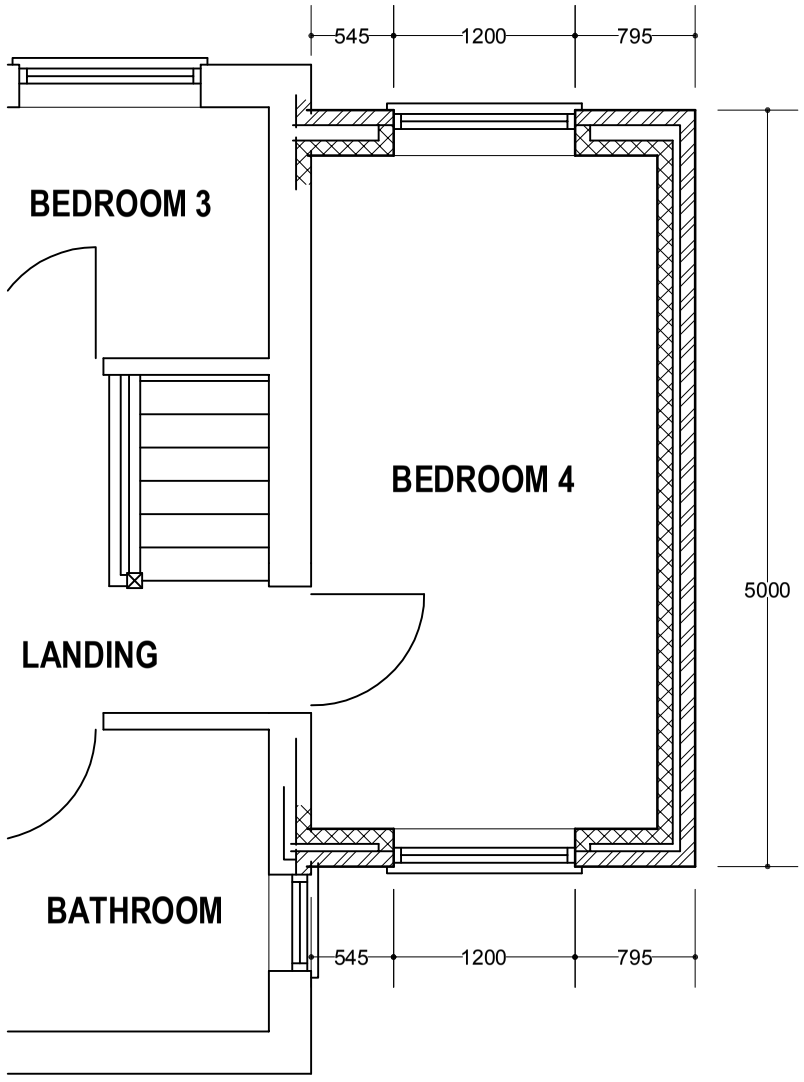

PROPOSED FIRST FLOOR PLAN



LOCATION PLAN (SCALE 1:500)

Ordnance Survey © Crown Copyright 2018 All rights reserved. Licence number: 100059991

C (12.03.19): Extn set back 300mm.

Rev:

Project:

First Floor Side Extension, at:
14 Wilton Avenue, Cellarhead,
Stoke on Trent, Staffs, ST9 0HZ.

Title:

Proposed Floor Plans & Elevations.

Client:

Mr P. Egerton,
14 Wilton Avenue, Cellarhead,
Stoke on Trent, Staffs, ST9 0HZ.

Date:	Scale:	Drawing No.	Rev
July 2012	1:50 & 1:100 @ A3	575/02	C