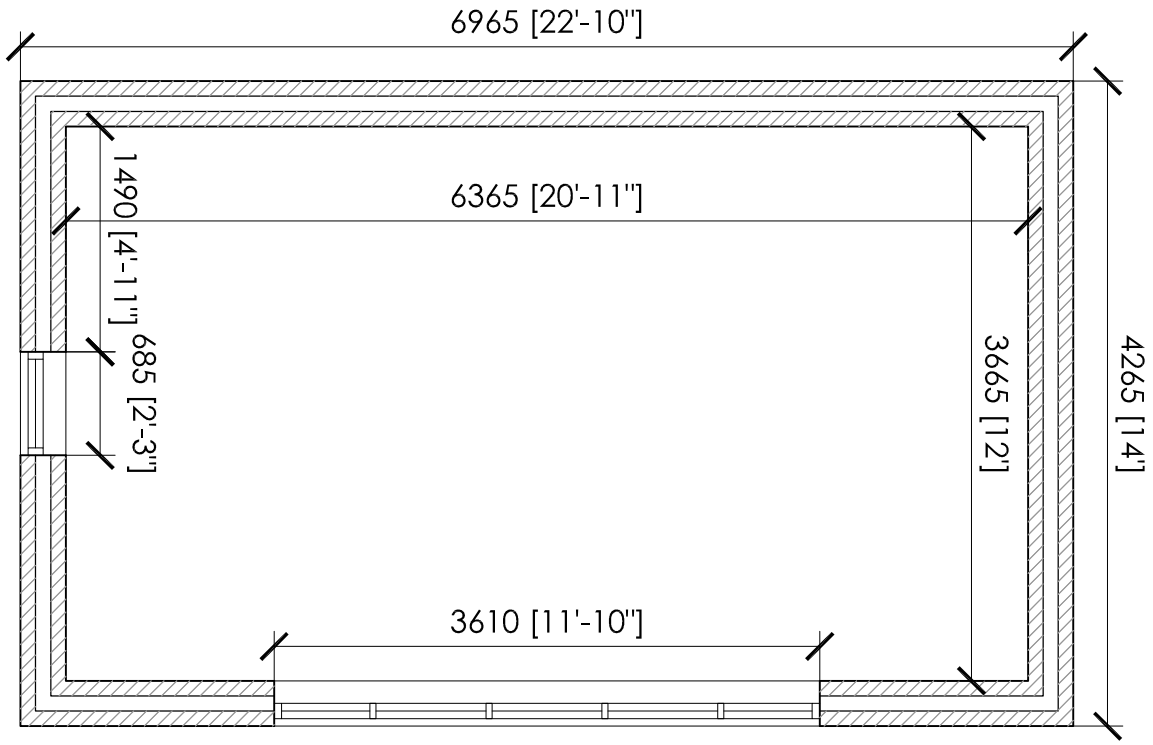
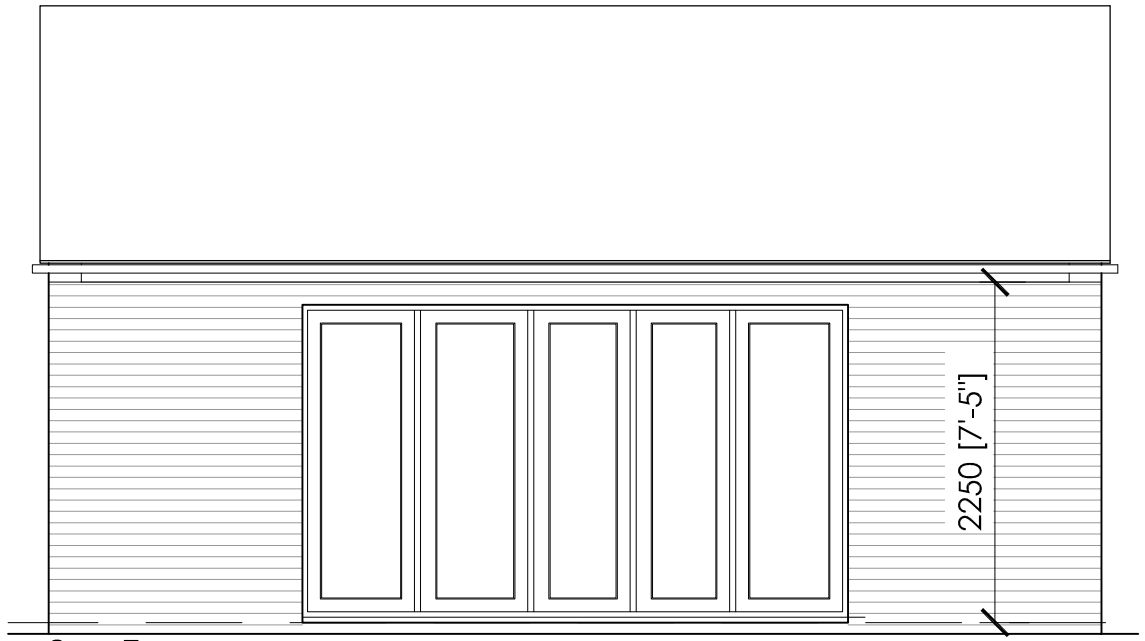


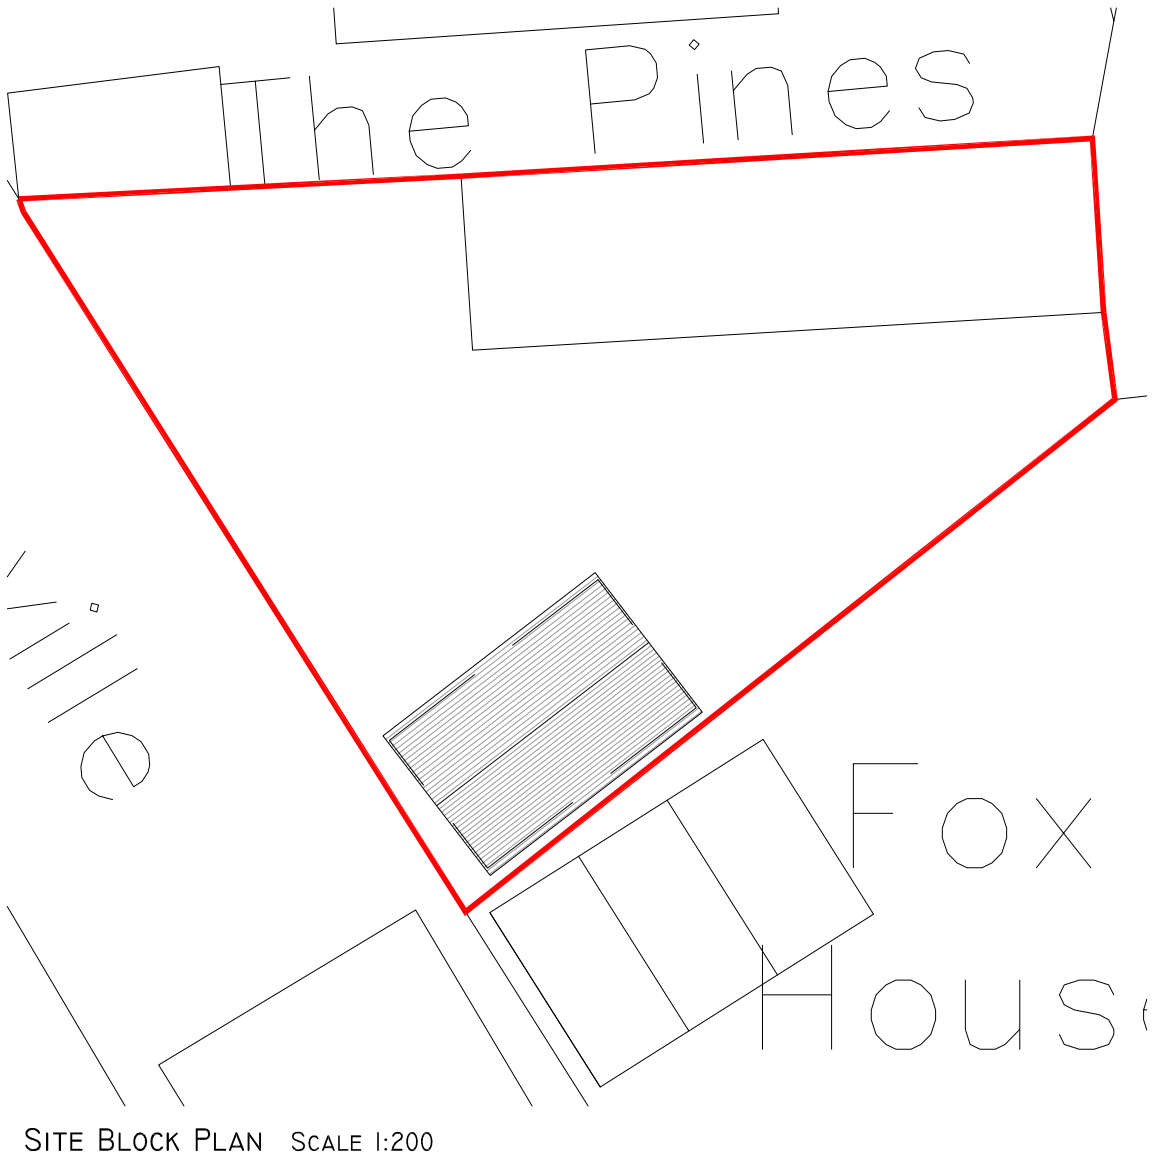

PLAN SCALE 1:50



FRONT ELEVATION SCALE 1:50



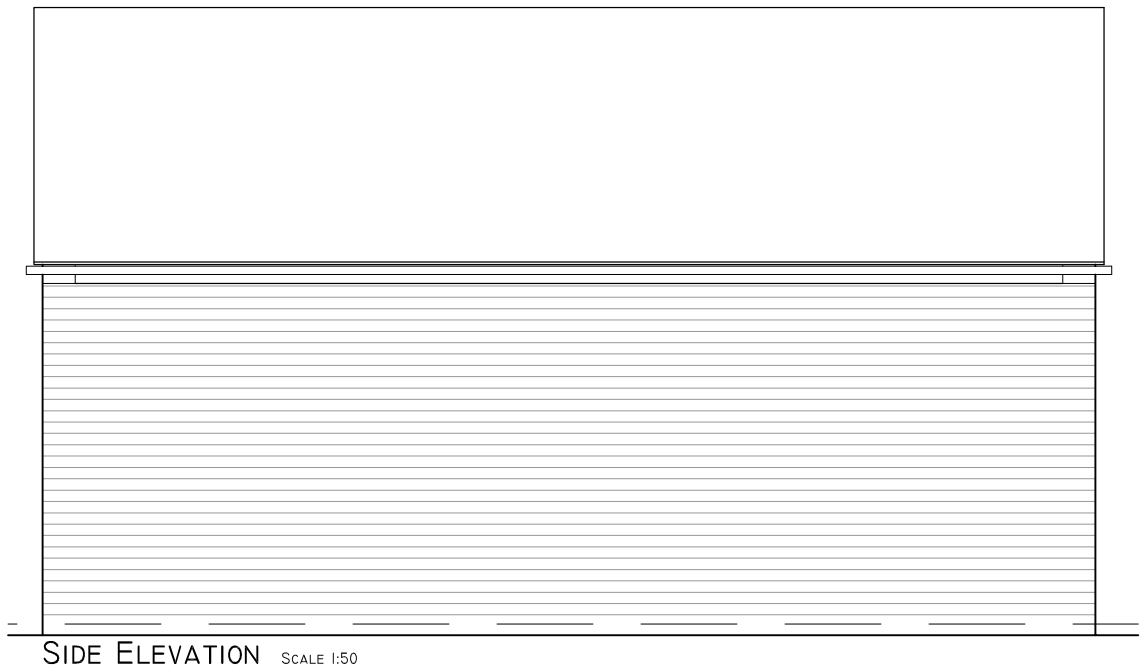

SIDE ELEVATION SCALE 1:50



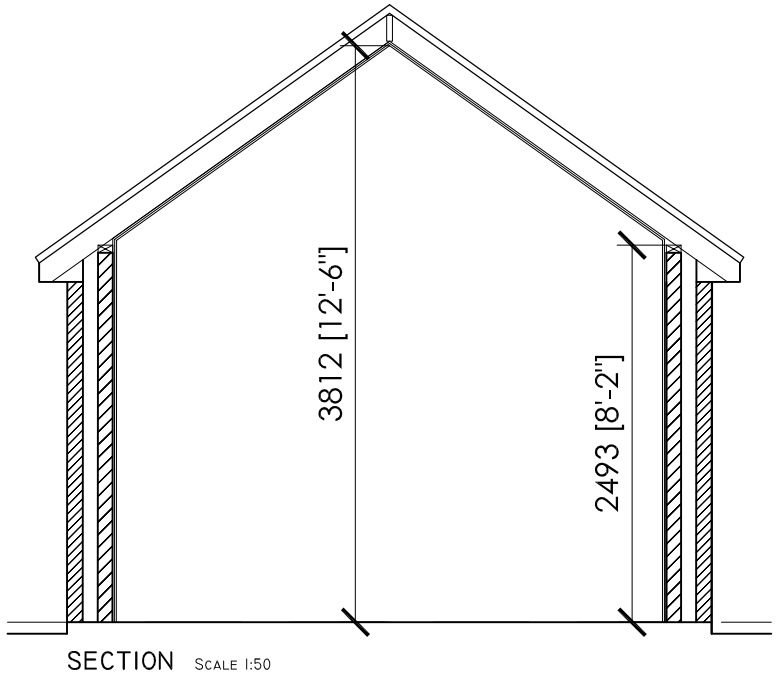

SITE BLOCK PLAN SCALE 1:200



REAR ELEVATION SCALE 1:50



SIDE ELEVATION SCALE 1:50




SECTION SCALE 1:50

| | |
|---|---|
| CLIENT | NICK CLEWS |
| PROJECT | PROPOSED DETACHED OUTBUILDING FOR THE BYRE, UTTOXETER ROAD, ALTON |
| TITLE | PROPOSED PLANS AND ELEVATIONS |
| STATUS | PLANNING |
| SCALE AT A3 | STATED |
| DATE | FEB 2019 |
| DRAWING NO. | 19_001_01 |
| REV. | B |

This drawing is subject to Copyright & must not be copied or reproduced without consent. Figured dimensions only are to be taken from this drawing. All contractors must visit the site and be responsible for taking and checking all dimensions relative to their work.