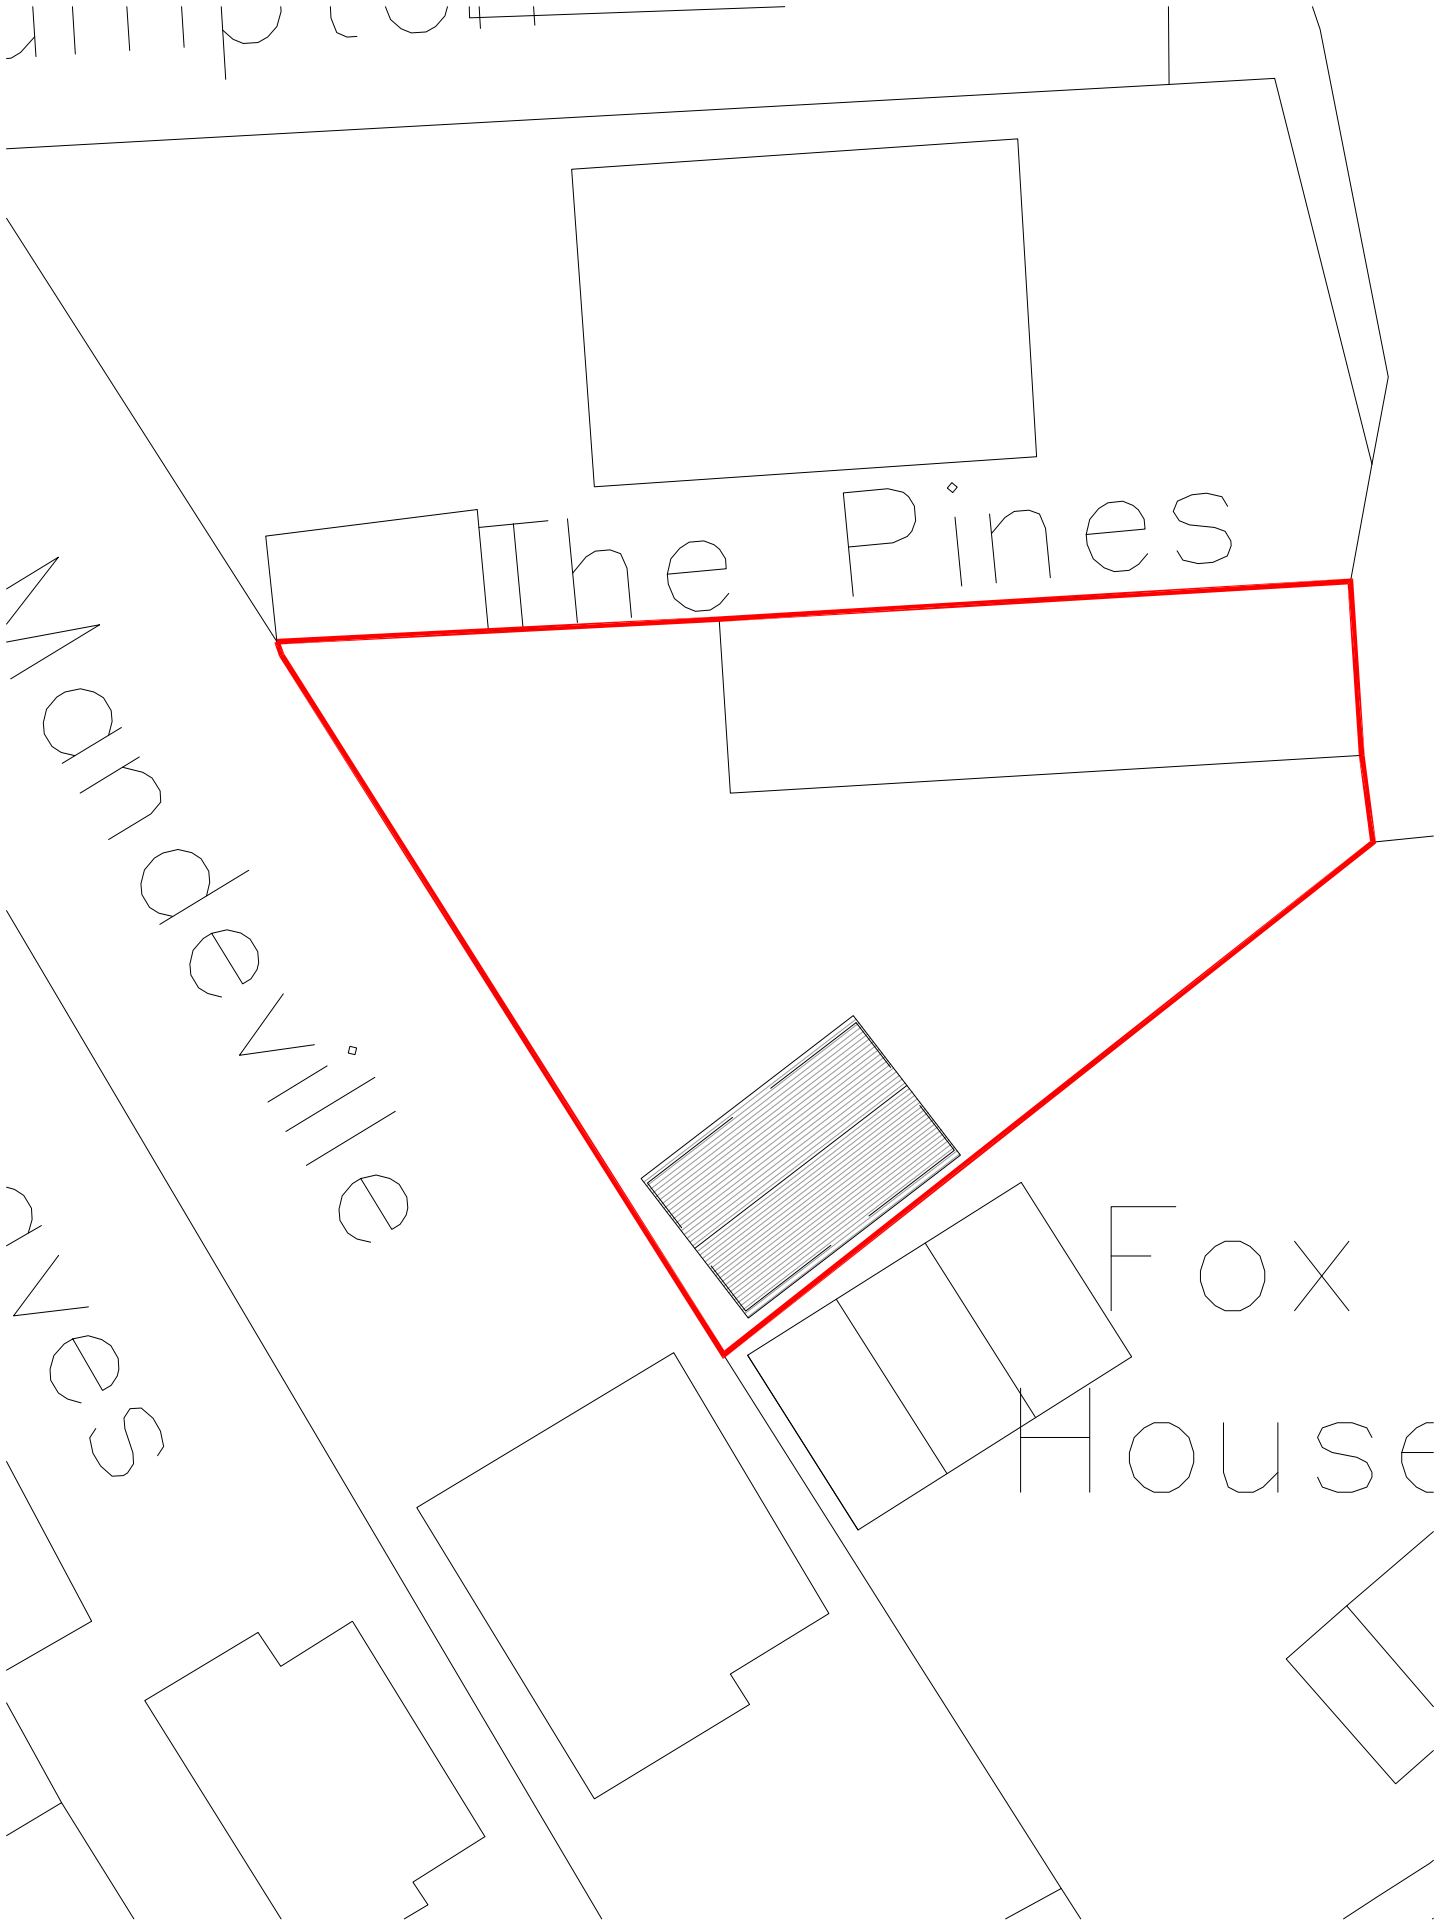

SITE BLOCK PLAN SCALE 1:200



SITE LOCATION PLAN SCALE 1:1250

CLIENT	NICK CLEWS
PROJECT	PROPOSED DETACHED OUTBUILDING FOR THE BYRE, UTTOXETER ROAD, ALTON
TITLE	SITE LOCATION AND BLOCK PLAN
STATUS	PLANNING
SCALE AT A3	STATED
DATE	FEB 2019
DRAWING NO.	19_001_02
	REV. A

his drawing is subject to Copyright & must not be copied or reproduced without consent. Figured dimensions only are to be taken from this rawing. All contractors must visit the site and be responsible for taking and checking all dimensions relative to their work.