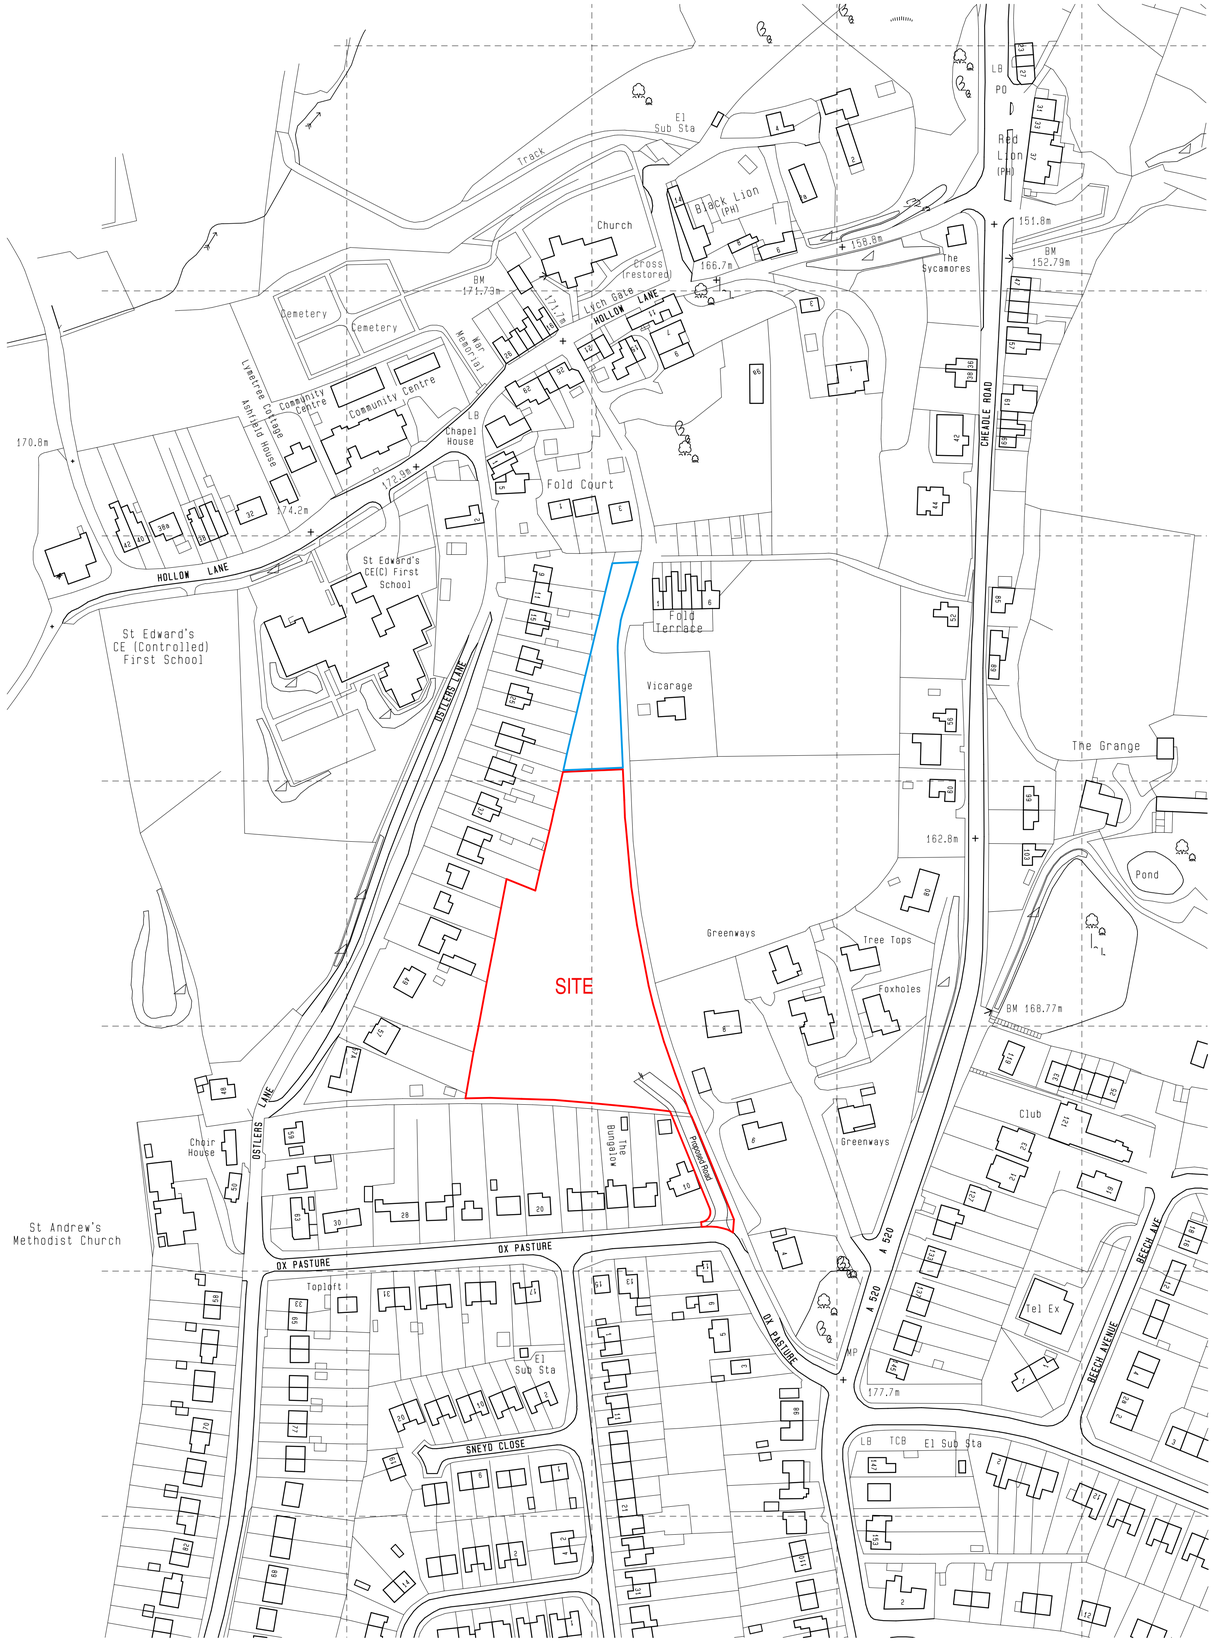

© Crown Copyright 2009. All rights reserved. Licence number 100020449

0.0m 10.0m 20.0m 30.0m 40.0m 50.0m

scale bar @ 1:1250

L and C Homes Ltd

PROPOSED HOUSING DEVELOPMENT
ACCESSED THROUGH 10, OX PASTURE,
CHEDDLETON,
STAFFS,
ST13 7HT

PLANNING PROPOSAL
LOCATION PLAN

Date	Sheet	Scale
JULY 2018	A1	1:1250
Drg No.	Rev.	Drawn
2018-2352-01	A	RG

A - 06/03/2019 - NORTHERN BOUNDARY OF BLUE-EDGE REVISED

SAMMONS Architectural LIMITED
Chartered Institute of Architectural Technologists Registered Practice
10 Cawdry Buildings, Fountain Street, Leek. ST13 6JP
Telephone: 01538 386002
E-mail: info@sammonsltd.co.uk
Web: www.sammonsltd.co.uk

This drawing is copyright.
All dimensions must be checked prior to commencement.