



Block Plan scale 1:200 @ A1

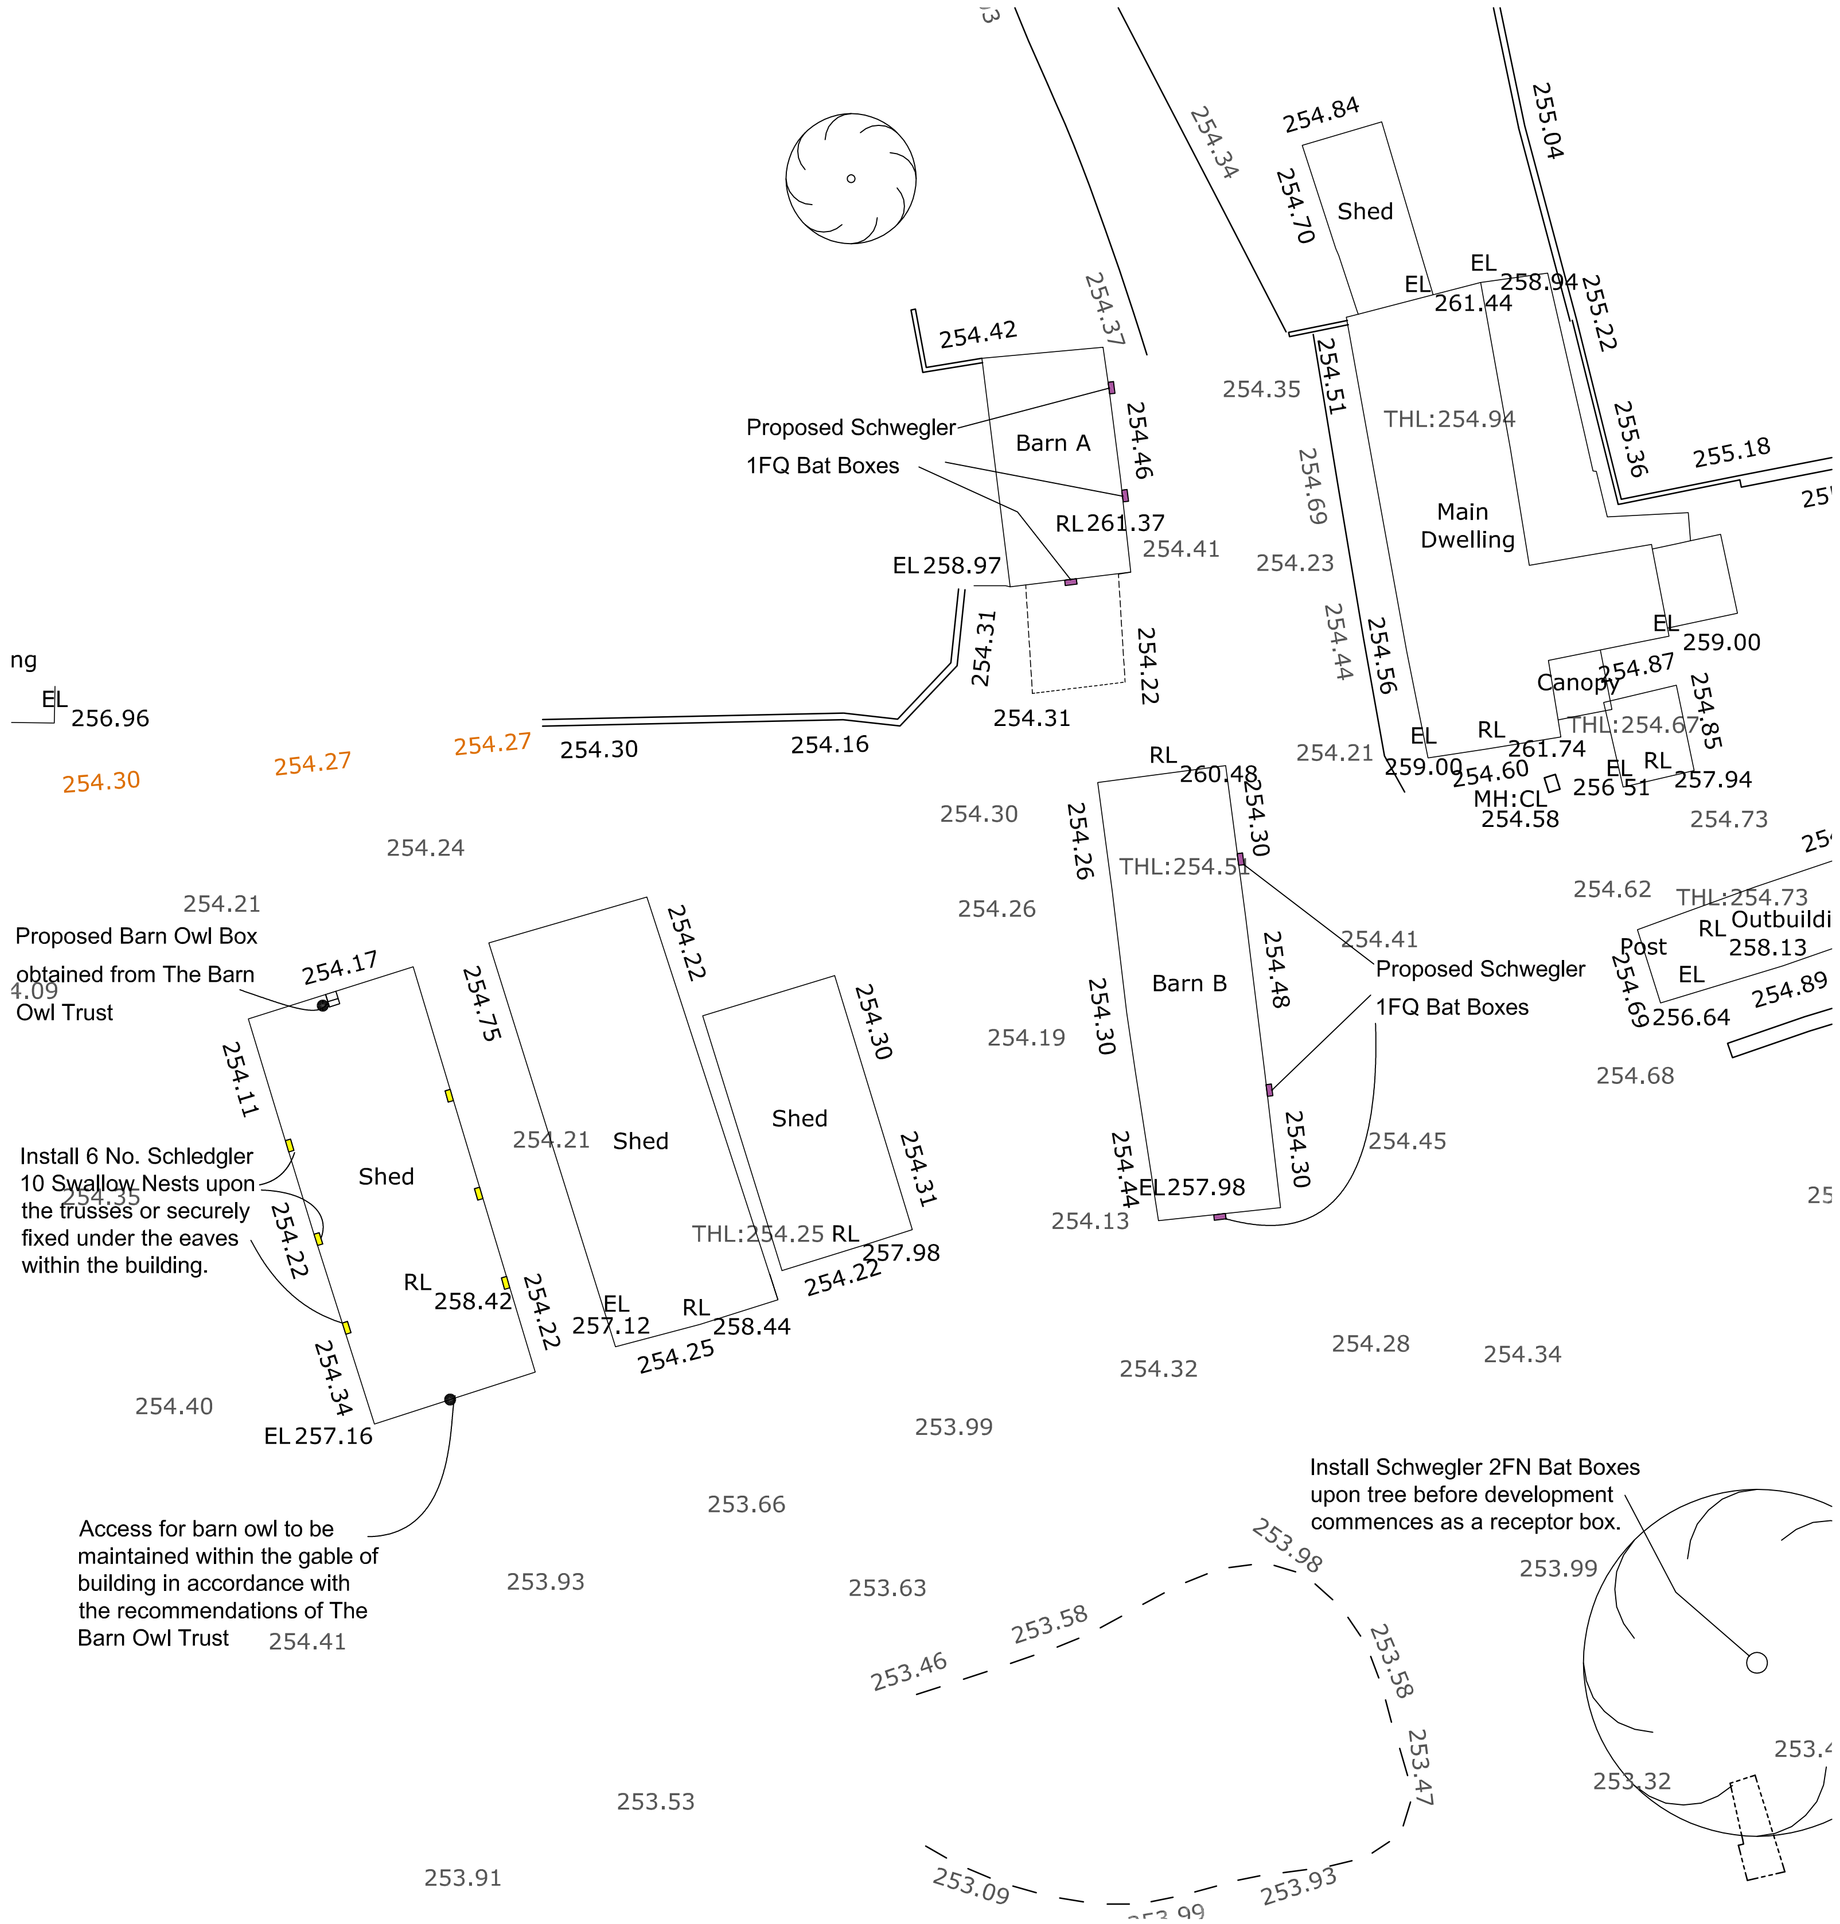

Photograph of Proposed Barn Owl Box

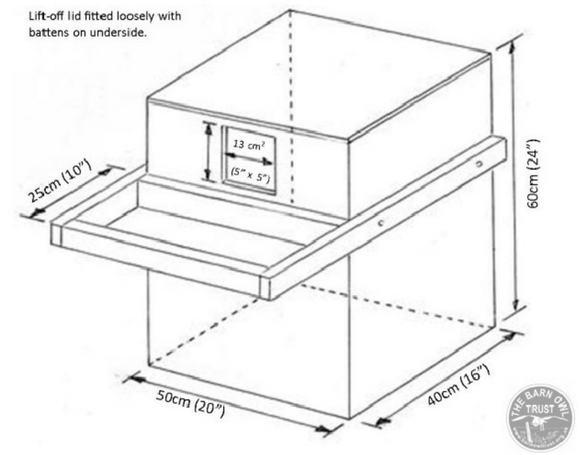

Dimensions of Proposed Barn Owl Box NOT TO SCALE

Install 1No. Barn Owl Box within the outbuilding with the opening at least 3 metres above ground level where the nest box is visible from the most likely entrance point.



Details of Scwegler 10 Swallow Nests

Install 6No. Schwegler swallow nests within the outbuilding preferably secured to roof trusses or alternatively 400mm beneath the eaves with a clear flight path from the the most likely entrance




Details of Scwegler 1FQ Bat Boxes

Install 6 No. Schledgler 1FQ Bat Boxes upon Barns A and B in positions indicated on Charnia Ecology report

2No. beneath the eaves of the east facing wall and 1No. at high level upon the south facing gable of each barn.

Provide and install a Schwegler 2FN receptor box upon the tree before the works commence for use in the event roosting bats are encountered during the works being carried out.

The works are to be carried out in accordance with the details specified within the Charnia Ecology report for this project.

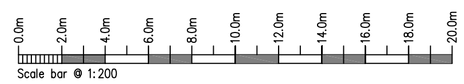

Rev.	Drawn	Comments.	Date

MAC
ARCHITECTURAL DESIGN LTD
Moorland House, 123 Moorland Road, Burslem, ST6 1JD.
T:01782 503302 E:admin@mac-arch.co.uk

Client:
Mr & Mrs J Harrison

Project:
Proposed Barn Conversions at
Apesford Farm, Apesford,
Nr. Bradnop, Leek, Staffordshire.

Title:
Ecology Enhancement Details

Status:
Planning.

Paper Size: A1 Date: January 2019 Drawing Ref: 1571-AL08A