Mr Mrs Tice
21 Novi lane Leek, Staffordshire
Elevations
Drawing No;SDB/02/2018
Drawn by Mick 29/01/2018

Scale 1:100 on A3



Existing rear elevation



Existing front elevation



Proposed rear elevation



Proposed front elevation

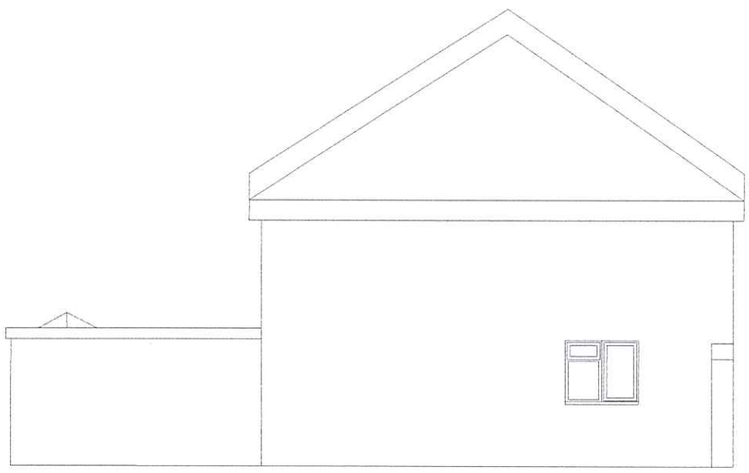

Proposed Side elevation



Existing side elevation