1:200 21 Novi Lane Leek

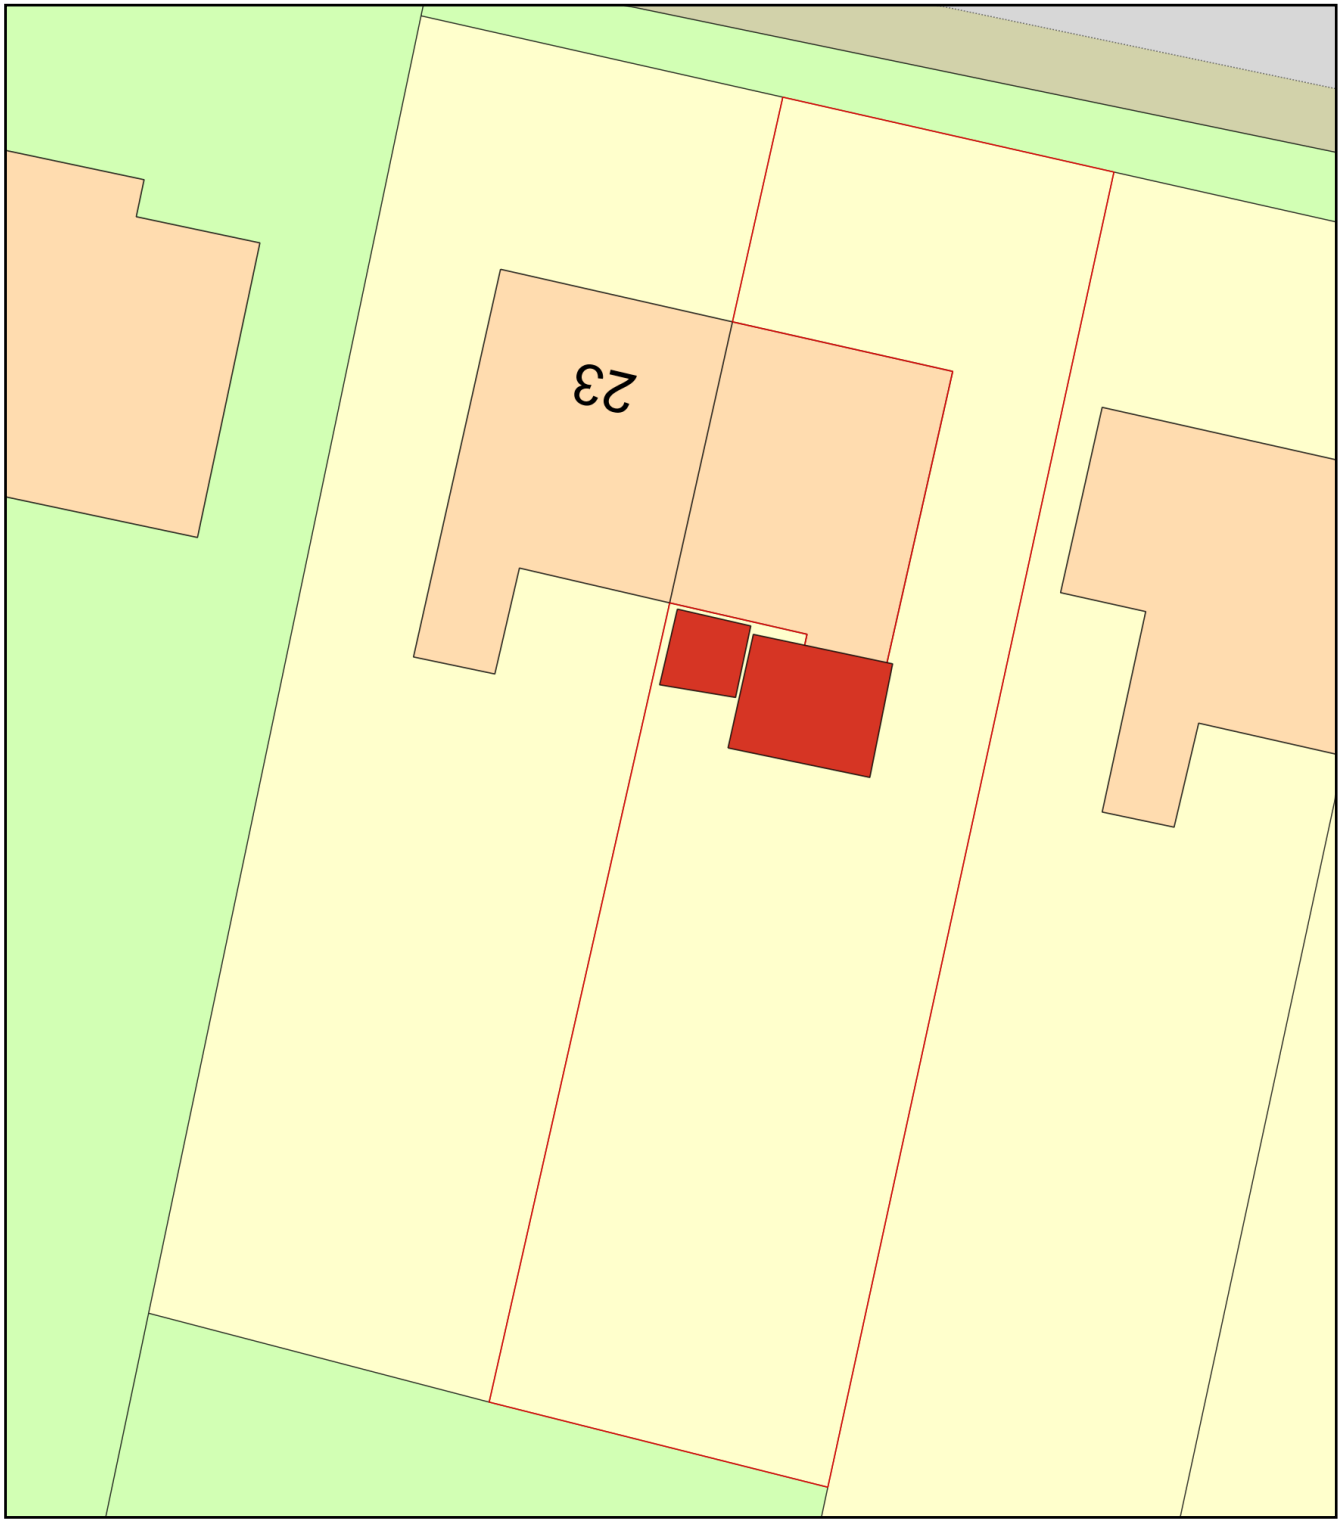

0 10

Metres

N

ReQuestaPlan

Plan Produced for: Mr Mrs Tice

Date Produced: 27 Feb 2019

Plan Number/Project ID: TQRQM19058155511505

Scale: 1:200 @ A4

© Crown copyright, All rights reserved. 2019 Licence number 0100042766