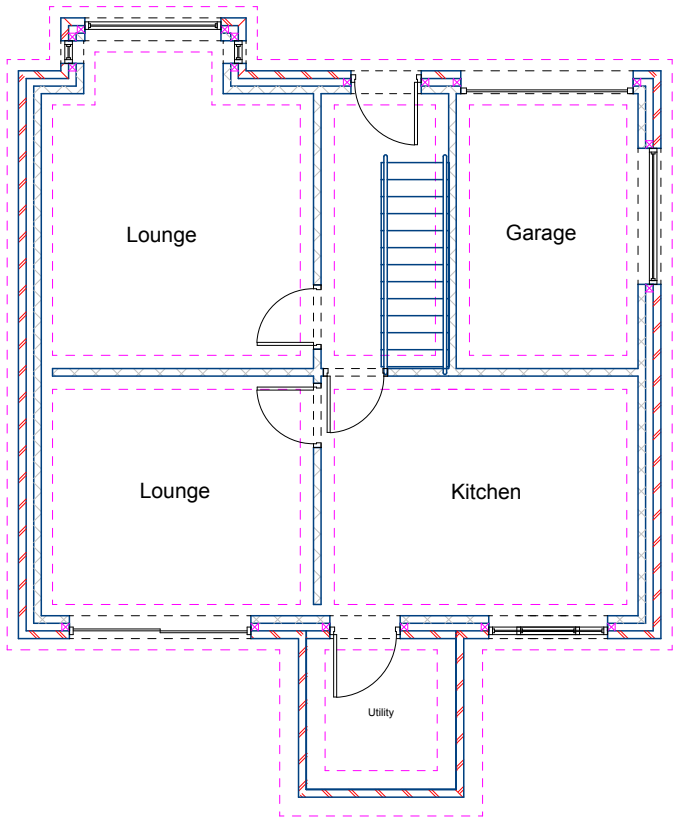



Existing floor plan

21 Novi Lane Leek, staffordshire

Floor plans


Drawing No;SDB/03/2018 Scale 1:100

Drawn by Mick 29/01/2018

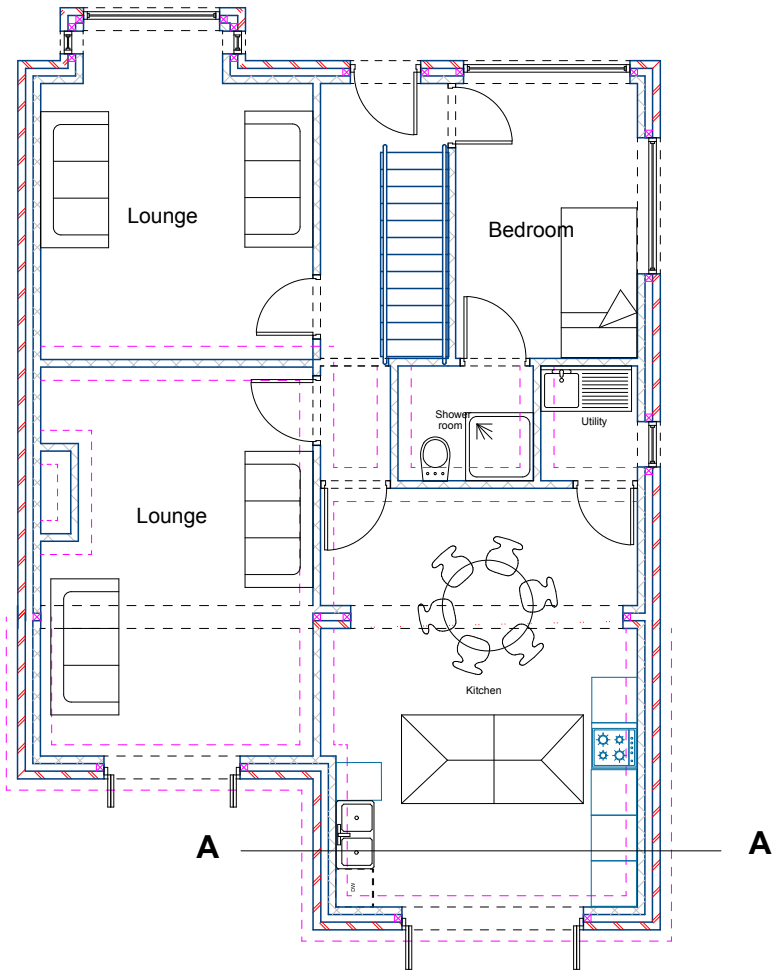

Proposed floor plan

Section A A

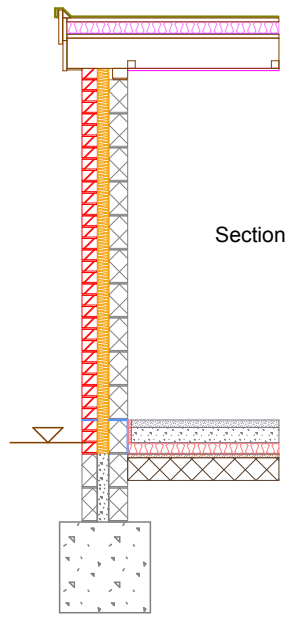

Section scale 1:50