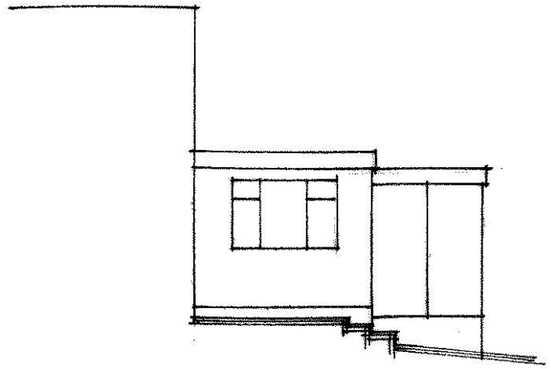

EXISTING SIDE ELEVATION TO DINING AREA FROM PATIO
SCALE 1 : 100

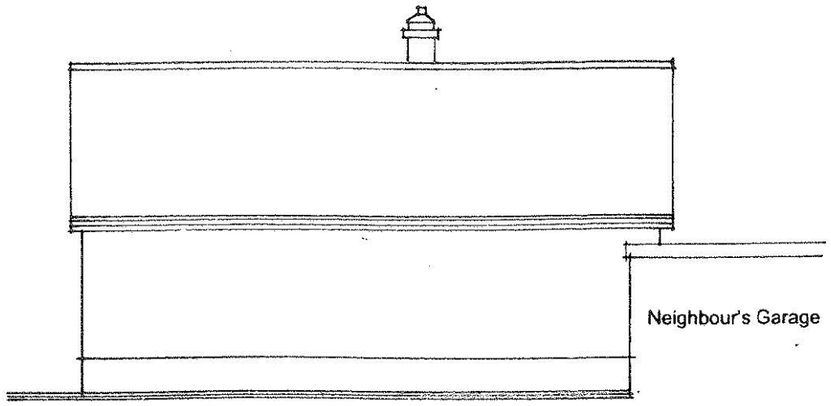

EXISTING SIDE ELEVATION TO NEIGHBOURS DRIVEWAY (EAST)
SCALE 1 : 100

SCALE 1:100

0m 1m 2m 3m 4m 5m 6m 7m 8m 9m 10m

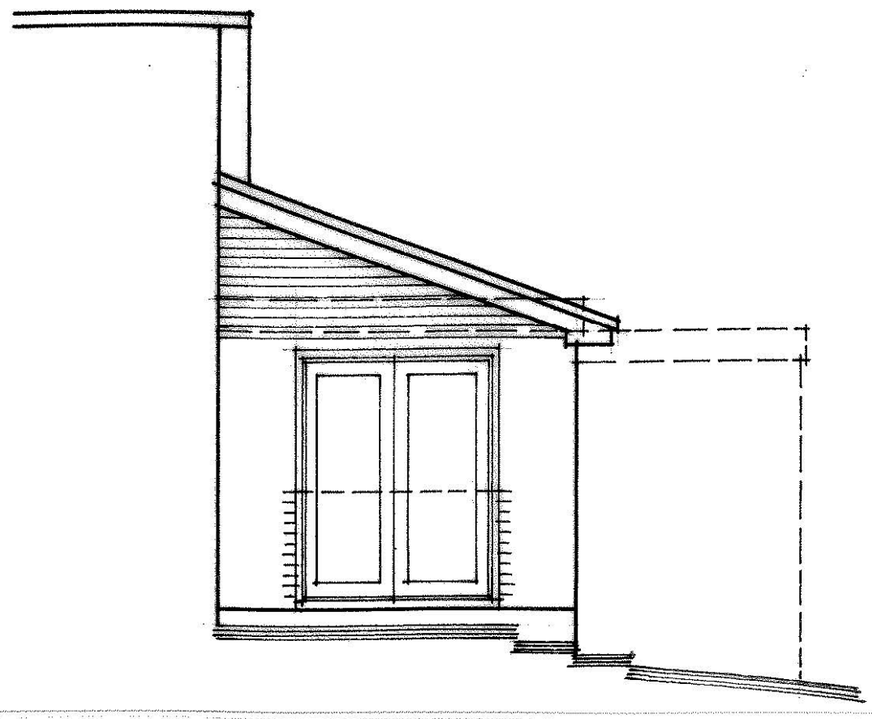

SCALE 1:50

0m 1m 2m 3m 4m 5m

PROPOSED SIDE ELEVATION TO DINING AREA FROM PATIO
SCALE 1 : 50

HARRISON WOOD

UNIT 3 STUDIO 2,
SILVERDALE ENTERPRISE CENTRE,
SILVERDALE ENTERPRISE PARK,
KENTS LANE, SILVERDALE,
NEWCASTLE-UNDER-LYME,
STAFFORDSHIRE, ST5 6SR

- **Architecture**
- **Structural Design Services**
- **Building, Construction and Property Consultants**
- **Surveying and Project Co-Ordination**
- **Building Litigation and Expert Witness Services**

Office Tele No. 01782 - 711144
Mobile Tele No. 07870 - 306356

Email : harrisonwood.consult@gmail.com
Web . www.harrison-wood-architecture.co.uk

Client
MR. N. AND MRS. P. CLOWES

Project
PROPOSED SINGLE STOREY EXTENSIONS AND ALTERATIONS TO EXISTING BUNGALOW AT 1 WESTWOOD CLOSE, CHEDDLETON, LEEK, STAFFS, ST13 7JW.

Scales	Drawing Size
1 : 100 AND 1 : 50	A3
Date	**Drawn By**
FEBRUARY 2019	MAL

Title
EXISTING AND PROPOSED ELEVATIONS

Drawing No.	Revision
HWA 1609 / 008	