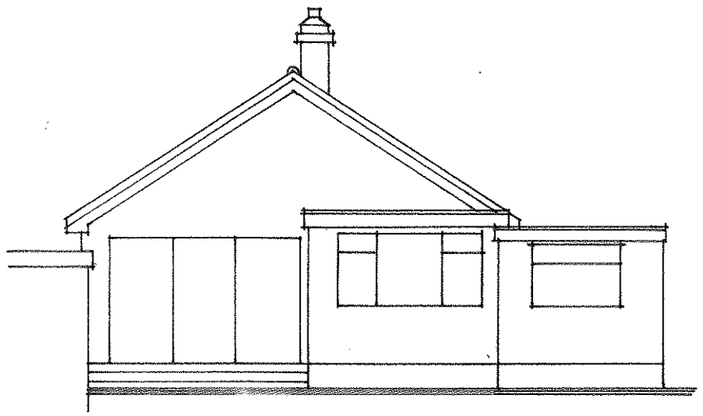

REAR ELEVATION
(NORTH)



SIDE ELEVATION (WEST)

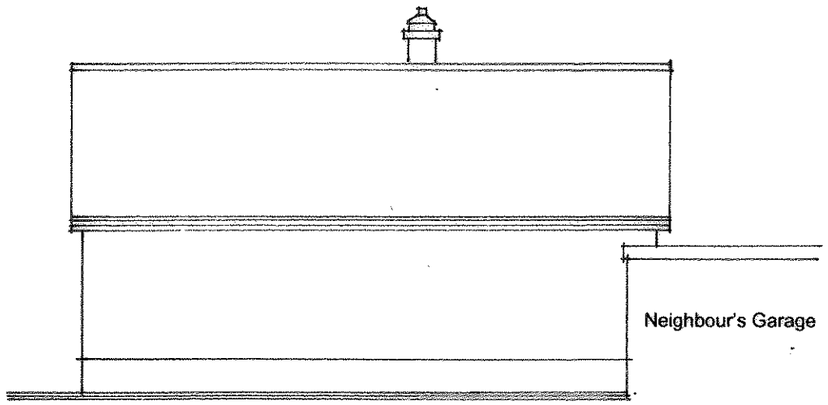

SIDE ELEVATION TO NEIGHBOURS
DRIVEWAY (EAST)

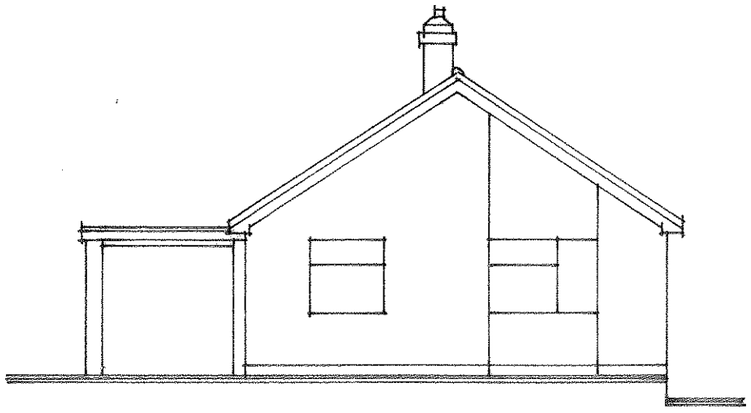

FRONT ELEVATION
(SOUTH)

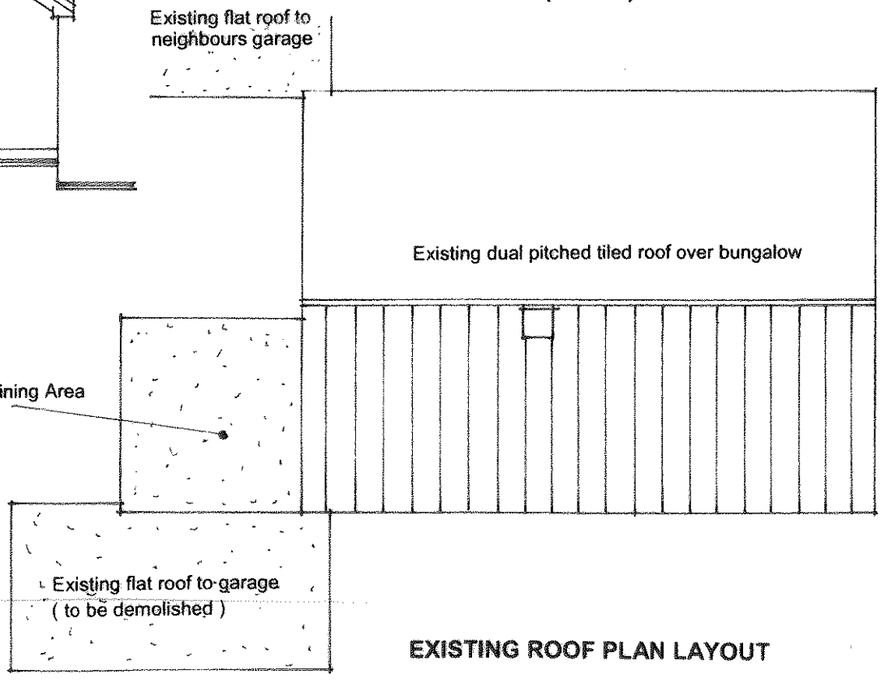

EXISTING ROOF PLAN LAYOUT

SCALE 1:100

0m 1m 2m 3m 4m 5m 6m 7m 8m 9m 10m

HARRISON WOOD

UNIT 3 STUDIO 2
SILVERDALE ENTERPRISE CENTRE
SILVERDALE ENTERPRISE PARK
KENTS LANE SILVERDALE
NEWCASTLE-UNDER-LYME
STAFFORDSHIRE ST5 6SR

- Architecture
- Structural Design Services
- Building, Construction and Property Consultants
- Surveying and Project Co-Ordination
- Building Litigation and Expert Witness Services

Office Tele No. 01782 - 711144
Mobile Tele No. 07870 - 308356

Email harrisonwood.consult@gmail.com
Web www.harrison-wood-architecture.co.uk

Client
MR. N. AND MRS. P. CLOWES

Project
PROPOSED SINGLE STOREY EXTENSIONS AND ALTERATIONS TO EXISTING BUNGALOW AT 1 WESTWOOD CLOSE, CHEDDLETON, LEEK, STAFFS, ST13 7JW

Scale	Drawing Size
1 : 100	A3
Date: DECEMBER 2018	Drawn By: MAL

Title
EXISTING ELEVATIONS

Drawing No	Revision
HWA 1609 / 004	