COVERED AREA AND TEA ROOM STORE OVER THE EXISTING PLANT SUNDRIES DISPLAY, SITTING AREA AND STORE, JACKSONS NURSERIES

SCALE 1:100

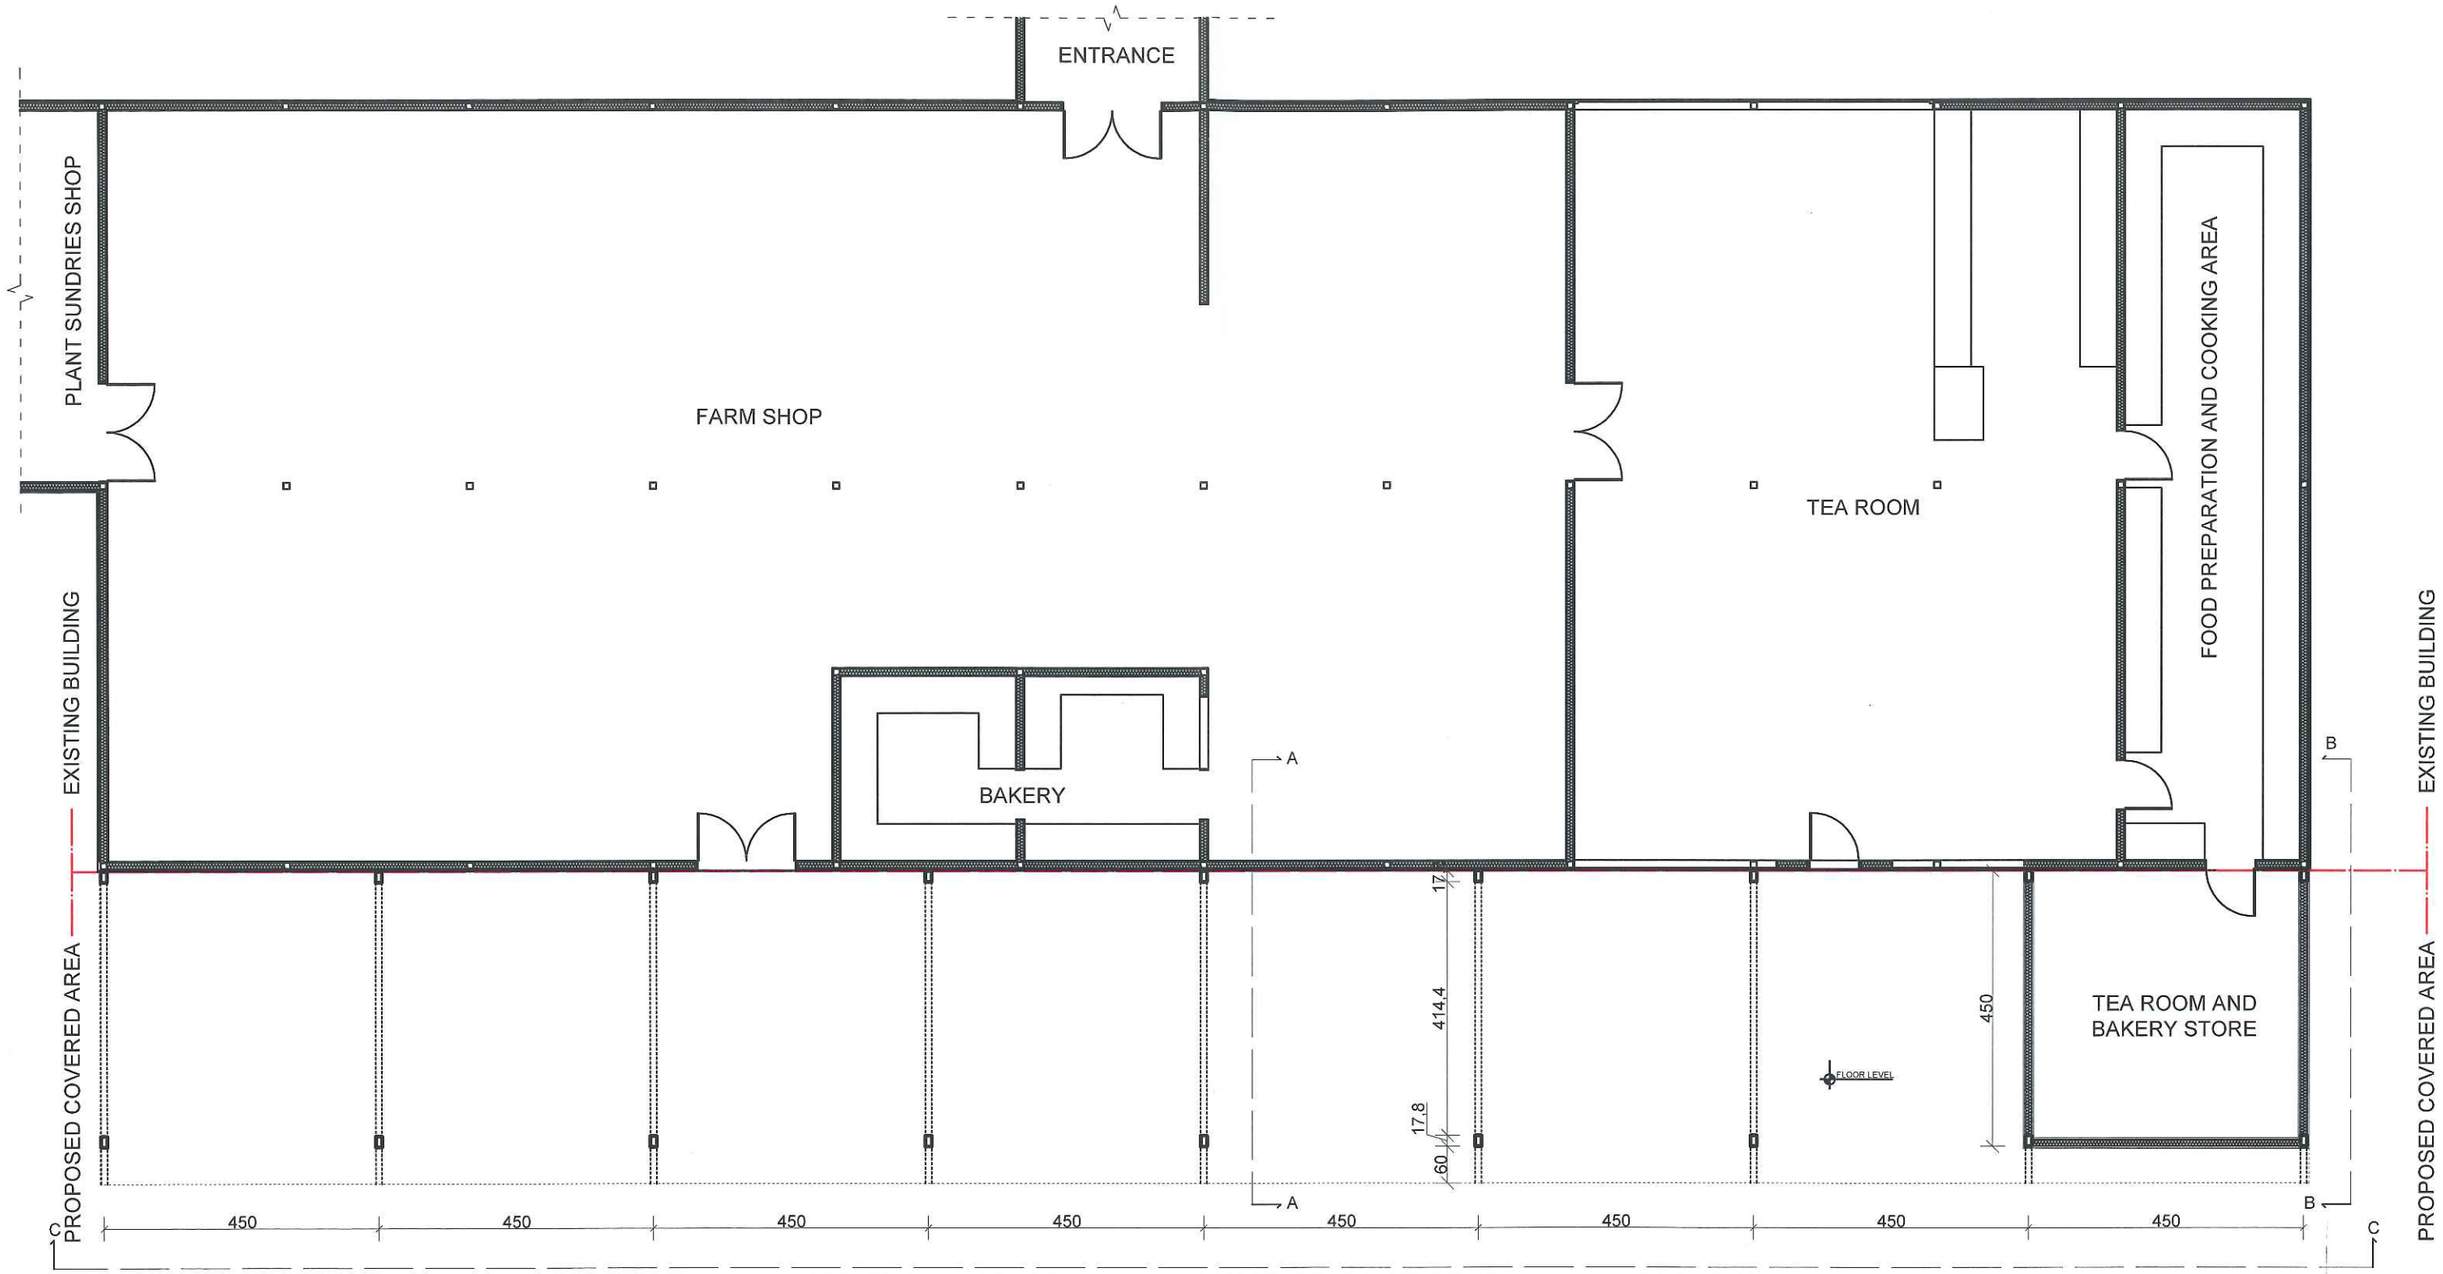

PROPOSED COVERED AREA AND TEA ROOM STORE ADJACENT TO EXISTING BUILDING - PLAN

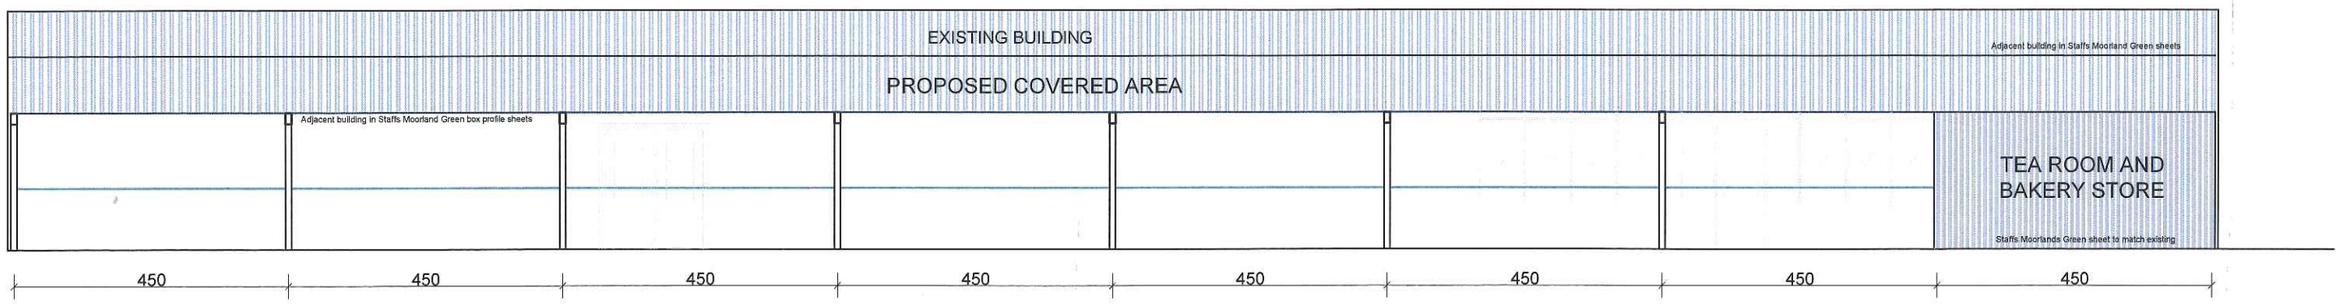

PROPOSED COVERED AREA AND TEA ROOM STORE ADJACENT TO EXISTING BUILDING - SOUTH ELEVATION