COVERED AREA AND TEA ROOM STORE OVER THE EXISTING PLANT SUNDRIES DISPLAY, SITTING AREA AND STORE, JACKSONS NURSERIES

SCALE 1:200

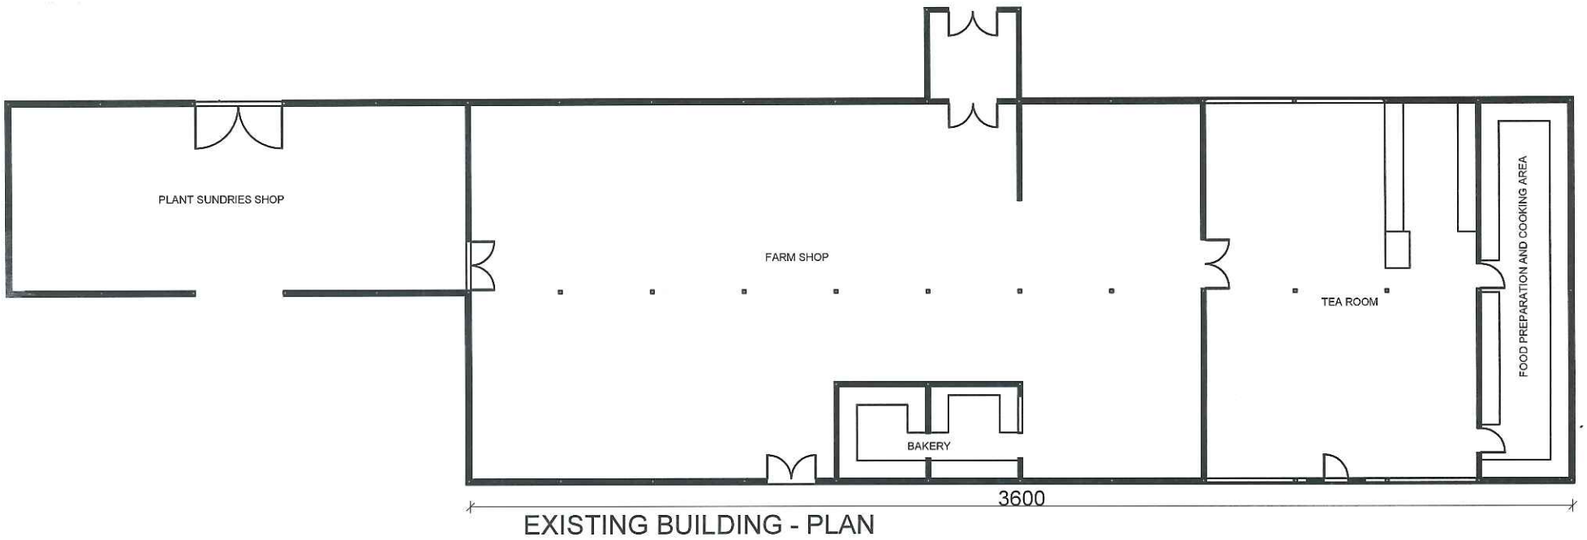

EXISTING BUILDING - PLAN

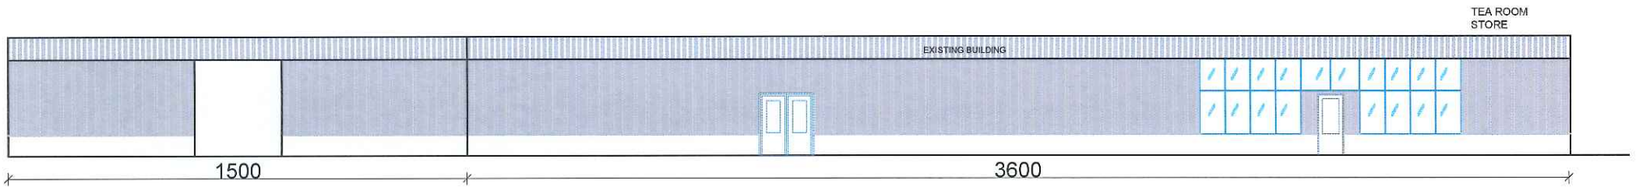

EXISTING BUILDING - SOUTH ELEVATION

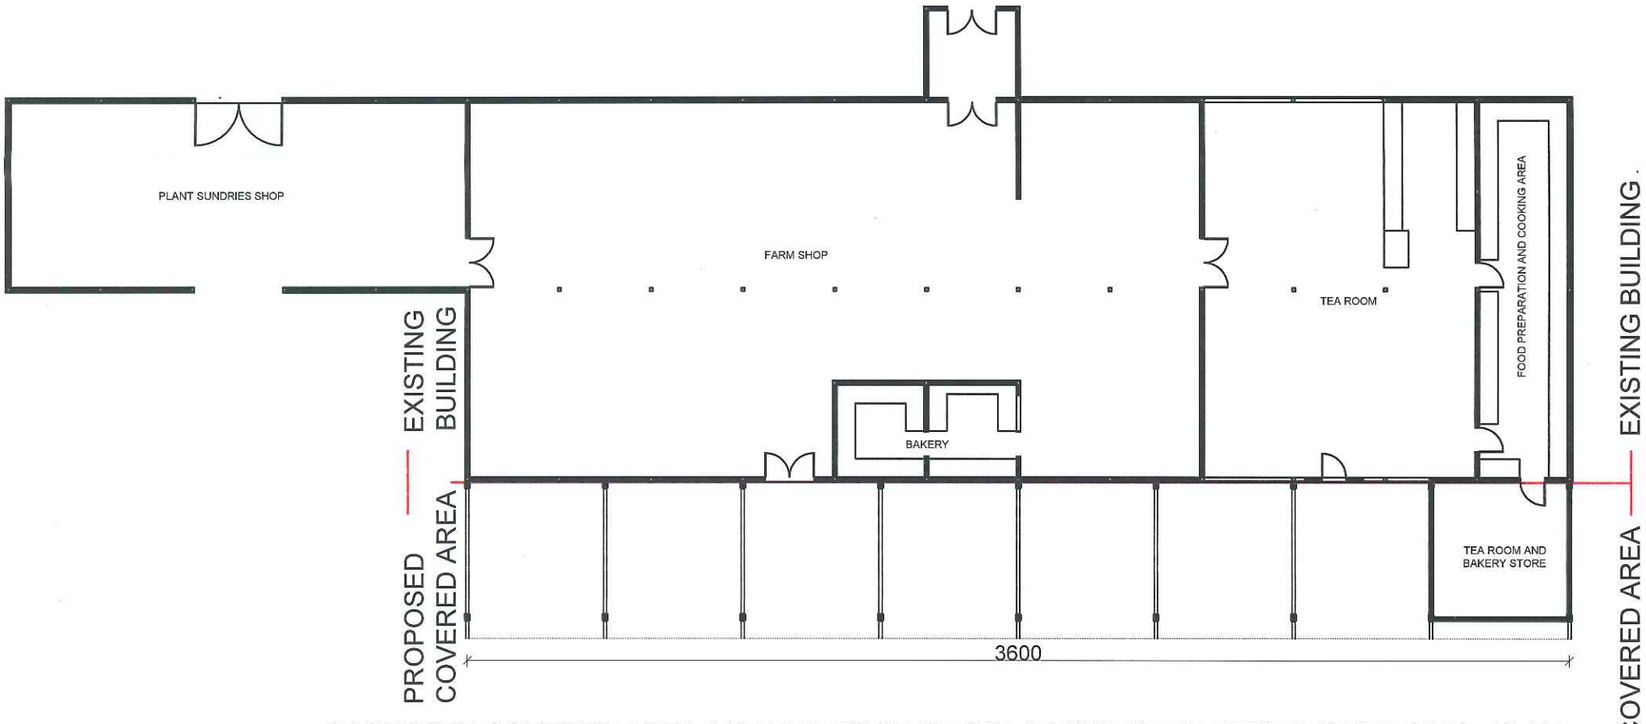

PROPOSED COVERED AREA AND TEA ROOM STORE ADJACENT TO EXISTING BUILDING - PLAN

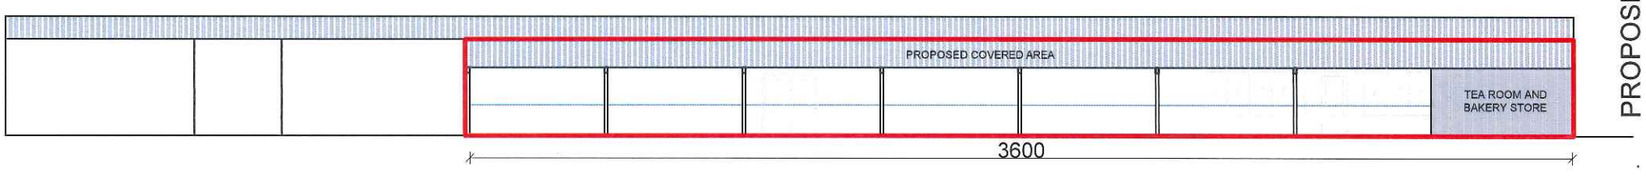

PROPOSED COVERED AREA AND TEA ROOM STORE ADJACENT TO EXISTING BUILDING - SOUTH ELEVATION

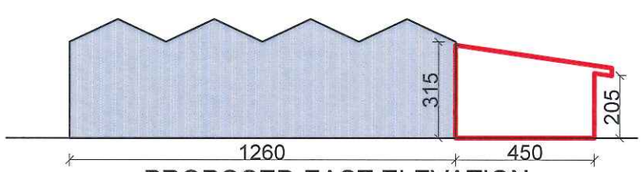

PROPOSED EAST ELEVATION

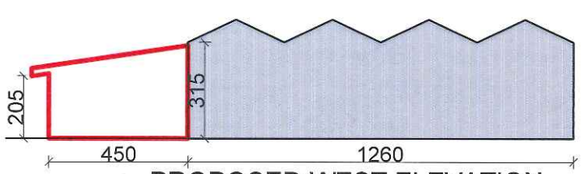

PROPOSED WEST ELEVATION