JACKSONS NURSERIES, TEA ROOM & FARMSHOP PROPOSED COVERED AREA ADJACENT TO EXISTING BUILDING

SCALE 1:100

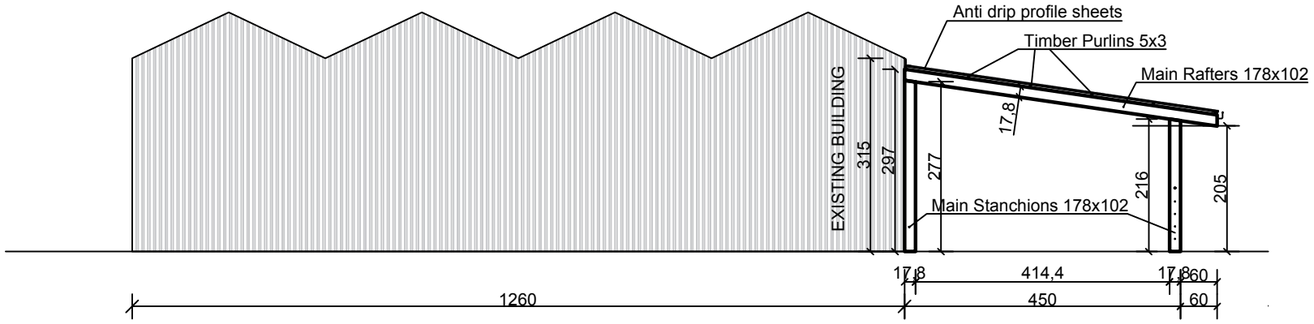

PROPOSED COVERED AREA ADJACENT TO EXISTING BUILDING - CROSS SECTION 'a-a'



PROPOSED COVERED AREA ADJACENT TO EXISTING BUILDING - SIDE ELEVATION 'b-b'

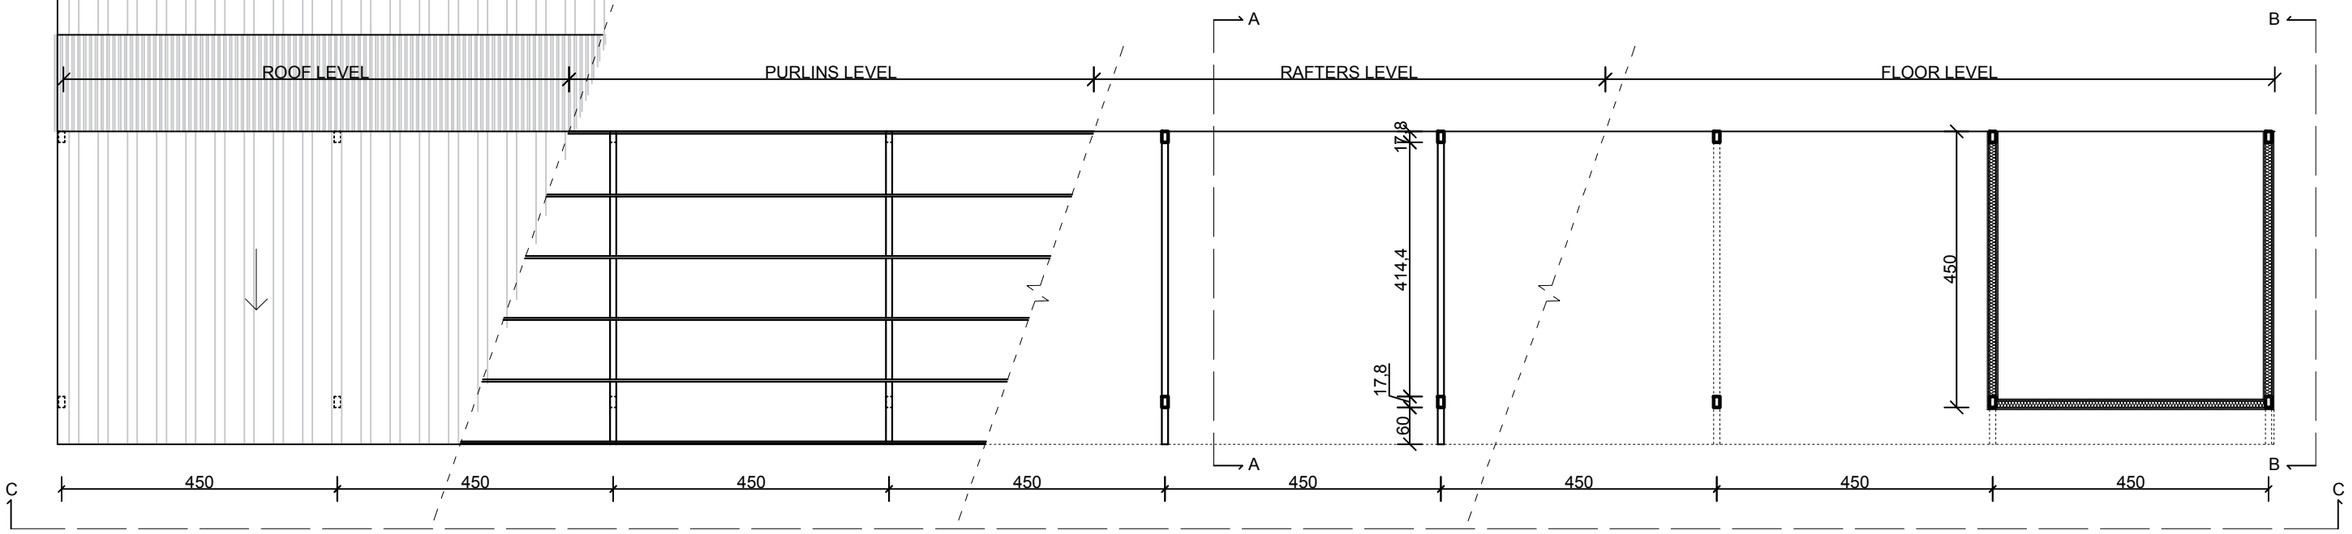

PROPOSED COVERED AREA ADJACENT TO EXISTING BUILDING - PLAN

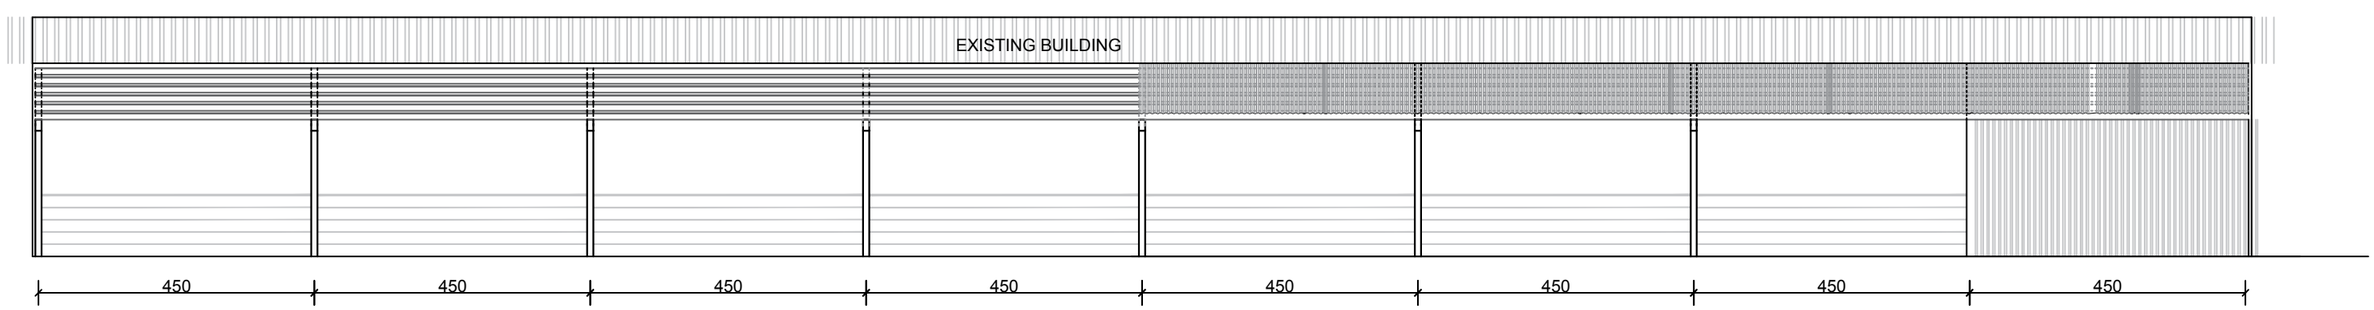

PROPOSED COVERED AREA ADJACENT TO EXISTING BUILDING - SIDE ELEVATION 'c-c'