Unit 2 69 CEUSO Street

SMD/2019/0215

Floor plan

Existing & proposed

No changes

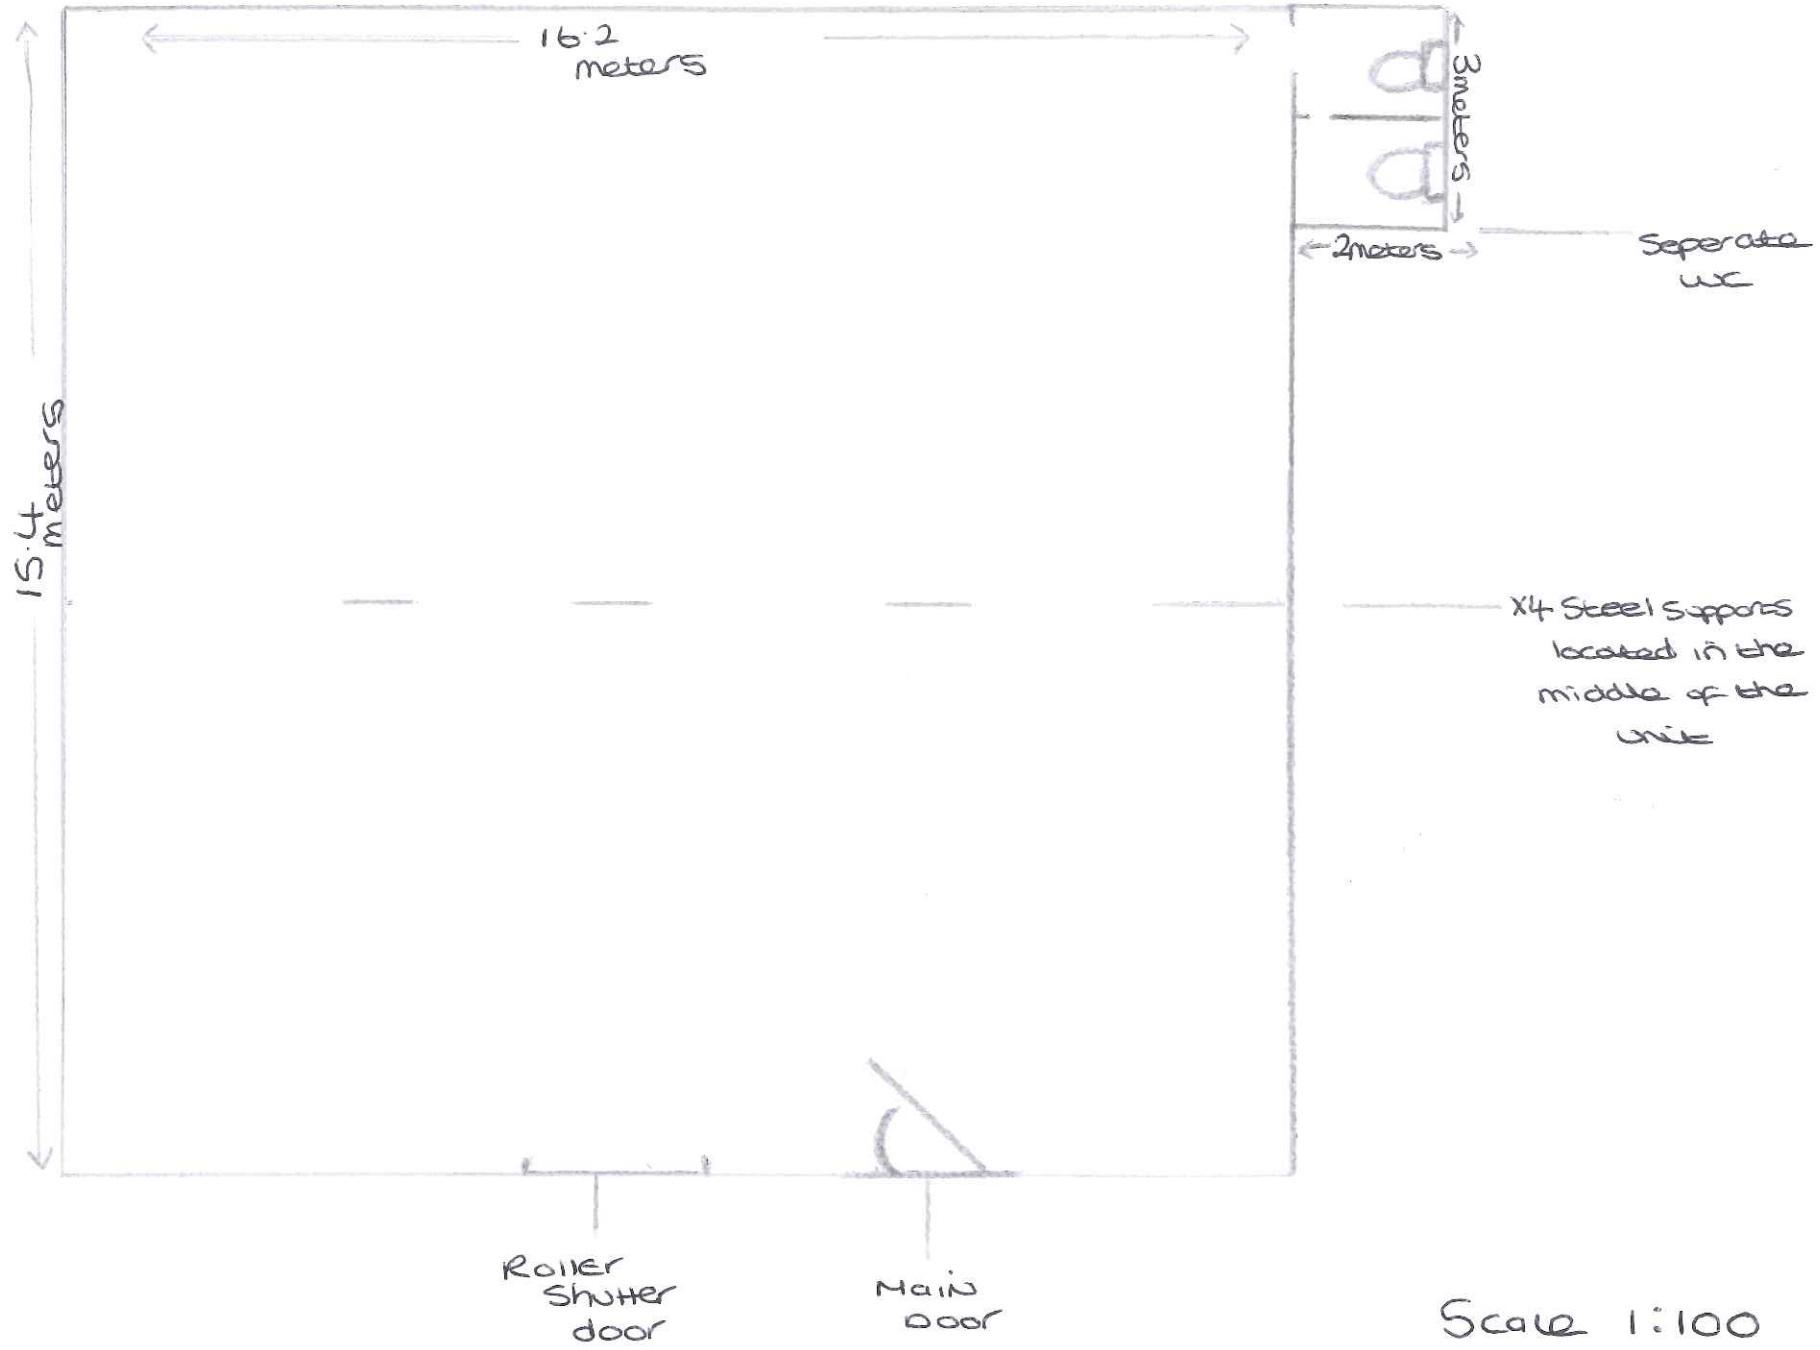

Scale 1:100