T3

QMS

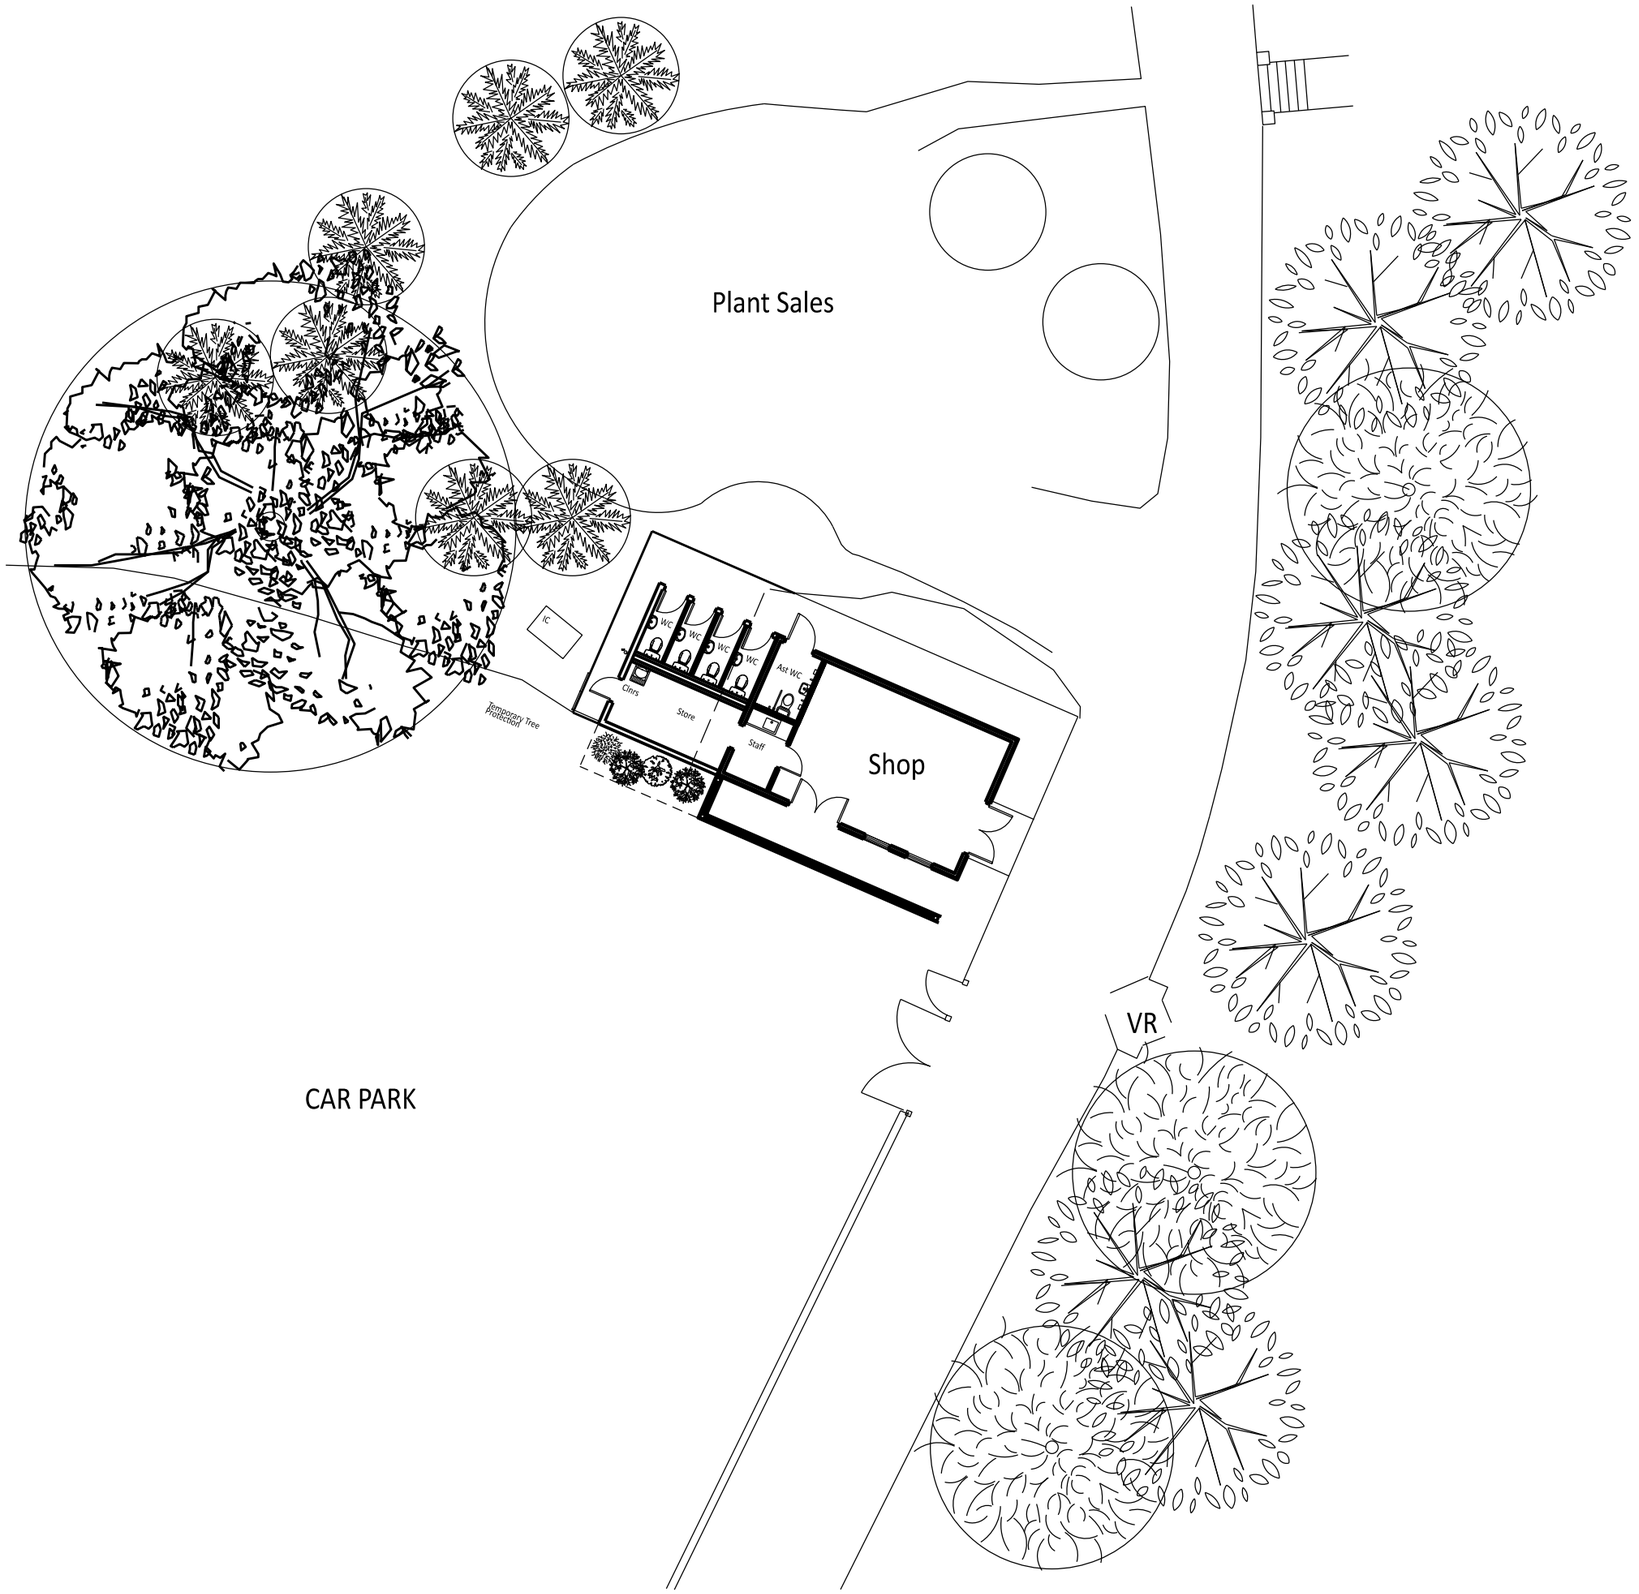

General Notes

1. Contractor to verify all dimensions and check level datums on site
2. All of the designs are the sole property of TACP Architects Ltd and may not be used without their written agreement
3. All prints, specifications and their copyright are the property of TACP Architects Ltd
4. Do not scale off drawings
5. All dimensions shall be checked on site before commencement of shop drawings, manufacture and all discrepancies must be reported to TACP Architects Ltd

Risk Assessments

Revisions

Rev	Date	Description	By	Check

Consultants

Client

National Trust (Midlands)

Project Title

Biddulph Grange Camelia House Project

Drawing Title

Proposed Shop Extension Site Plan

Scale	Date	Drawn By	Checked By	Office
1:200@A3	Jan 19	JB	GM	Wrexham

Project No. — Project • Originator • Zone • Level • Type • Role • Number — Revision

18000E BGG-TACP-X-GF-DR-A-GA02

TACP Architects Ltd
Pembroke House
Ellice Way
Wrexham Technology Park
Wrexham LL13 7YT
T. 01978 291161
E. admin@tacparchitects.co.uk

www.tacparchitects.co.uk

TACP Architects Ltd

Architecture • Interior Design • Healthcare Planning • Conservation • Masterplanning • Sustainable Design