Revisions

A	Rev following client mtg	13.12.17
B	Rooflights rev	19.09.18
C	Rooflight rev	24.09.18
D	Scale of drawing rev	26.11.18
E	Window patterns adjusted in line with external joinery details	21.02.19

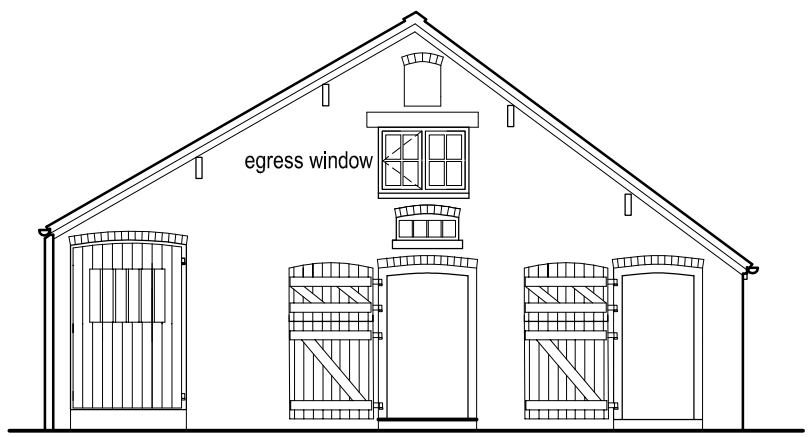

NORTH ELEVATION

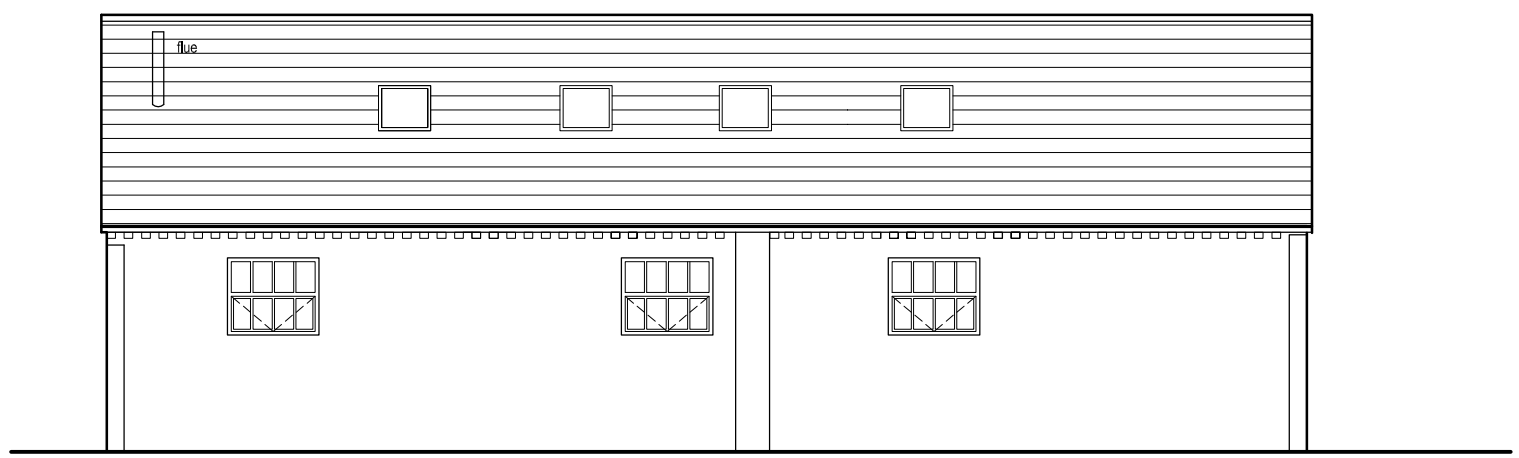

EAST ELEVATION



SOUTH ELEVATION

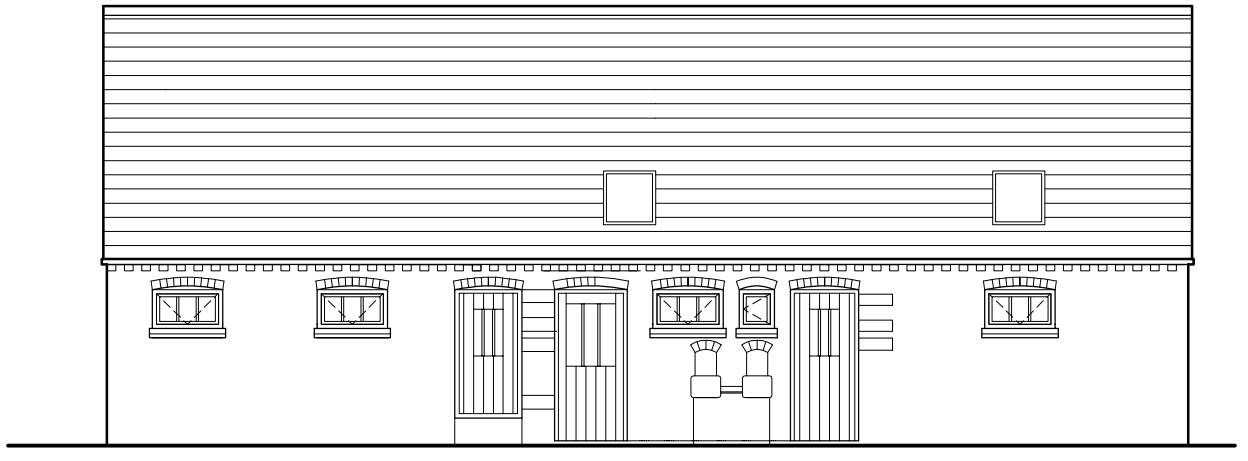

WEST ELEVATION

Note: see drwg no WGF-12 for external joinery details

0 1 2 3 4 5m

job Wylde Goose Farm, Bradnop
Proposed Barn Conversion

title Scheme 4 Elevations

date 03.11.17 scale 1/100 @ A3

dwg. no. WGF-08 rev. E

Ian Ankers architecture
Building and Design Consultants
Ryecroft Farm, Rushton Spencer, Macclesfield, SK11 0RP
t 01260 546944
e ian@iankers.co.uk
w www.iankers.co.uk