Revisions		
A	Proposed curtilage boundary rev	01.08.18
B	Proposed curtilage boundary rev	02.10.18
C	Proposed curtilage boundary rev; septic tank added	07.01.19
D	Proposed curtilage boundary rev	07.01.19
E	Notes on boundary treatments added	21.02.19
F	Info added for Discharge of Conditions	04.03.19

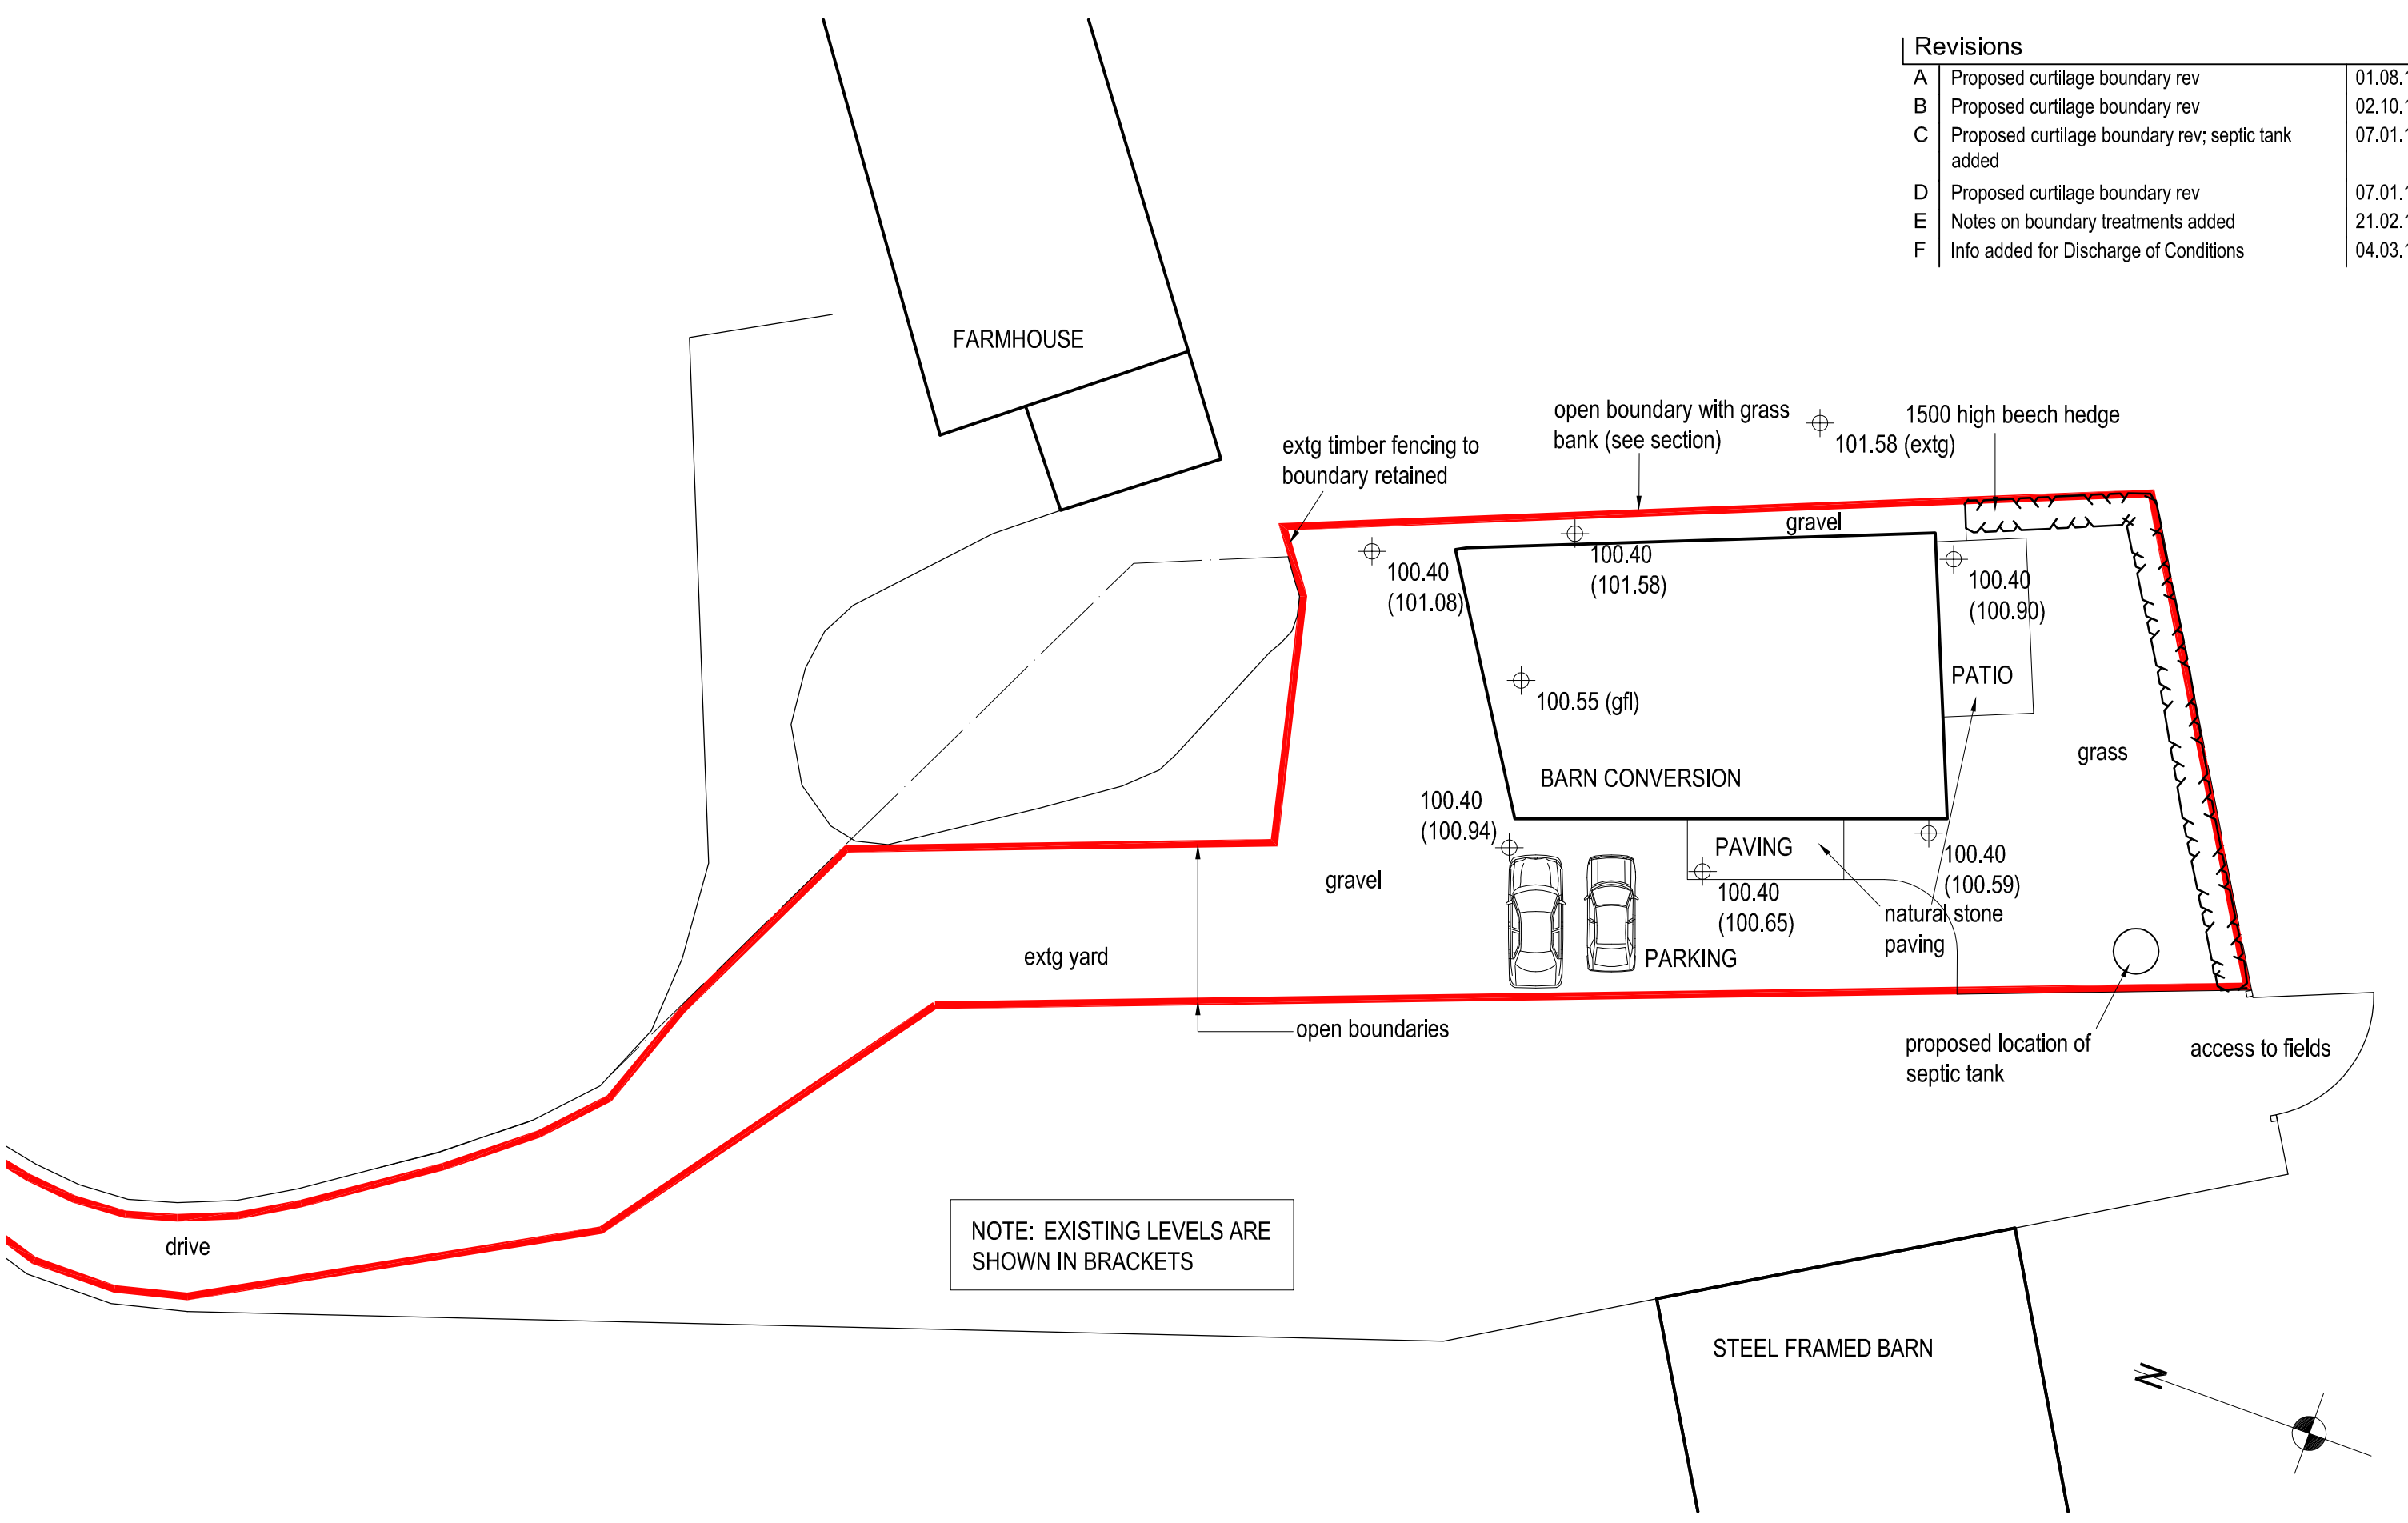

job	Wylde Goose Farm, Bradnop Proposed Barn Conversion
title	Site Plan
date	13.12.17
scale	1/200 @ A3
dwg. no.	WGF-11
rev.	F

Ian Ankers architecture
Building and Design Consultants
Ryecroft Farm, Rushton Spencer, Macclesfield, SK11 0RP
t 01260 546944
e ian@ianankers.co.uk
w www.ianankers.co.uk