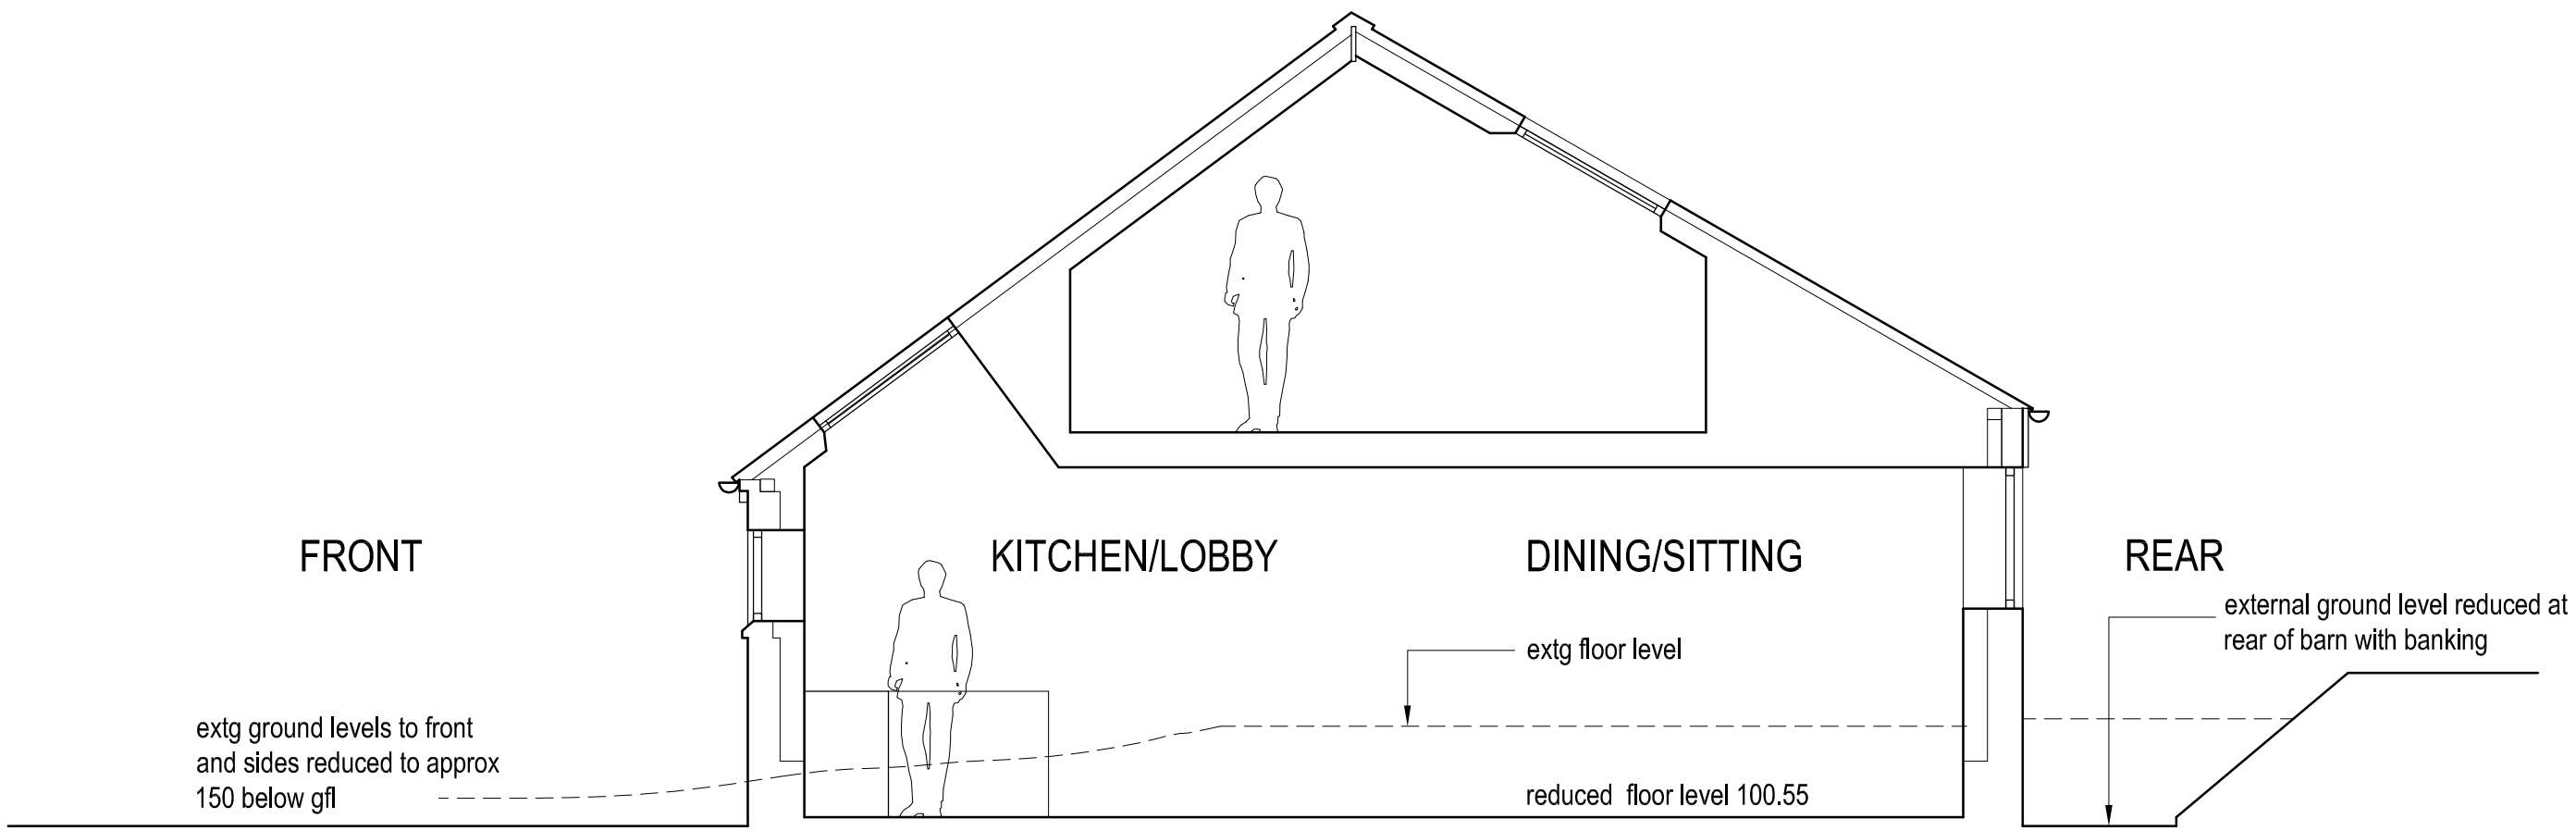


TYPICAL CROSS SECTION THRO' BUILDING & SITE

0 1 2 3m

job	Wylde Goose Farm, Bradnop Proposed Barn Conversion		
title	Cross Section		
date 21.02.19	scale 1/50 @ A3	dwg. no. WGF-13	rev. .

Ian Ankers architecture
Building and Design Consultants
Ryecroft Farm, Rushton Spencer, Macclesfield, SK11 0RP
t 01260 546944
e ian@ianankers.co.uk
w www.ianankers.co.uk