

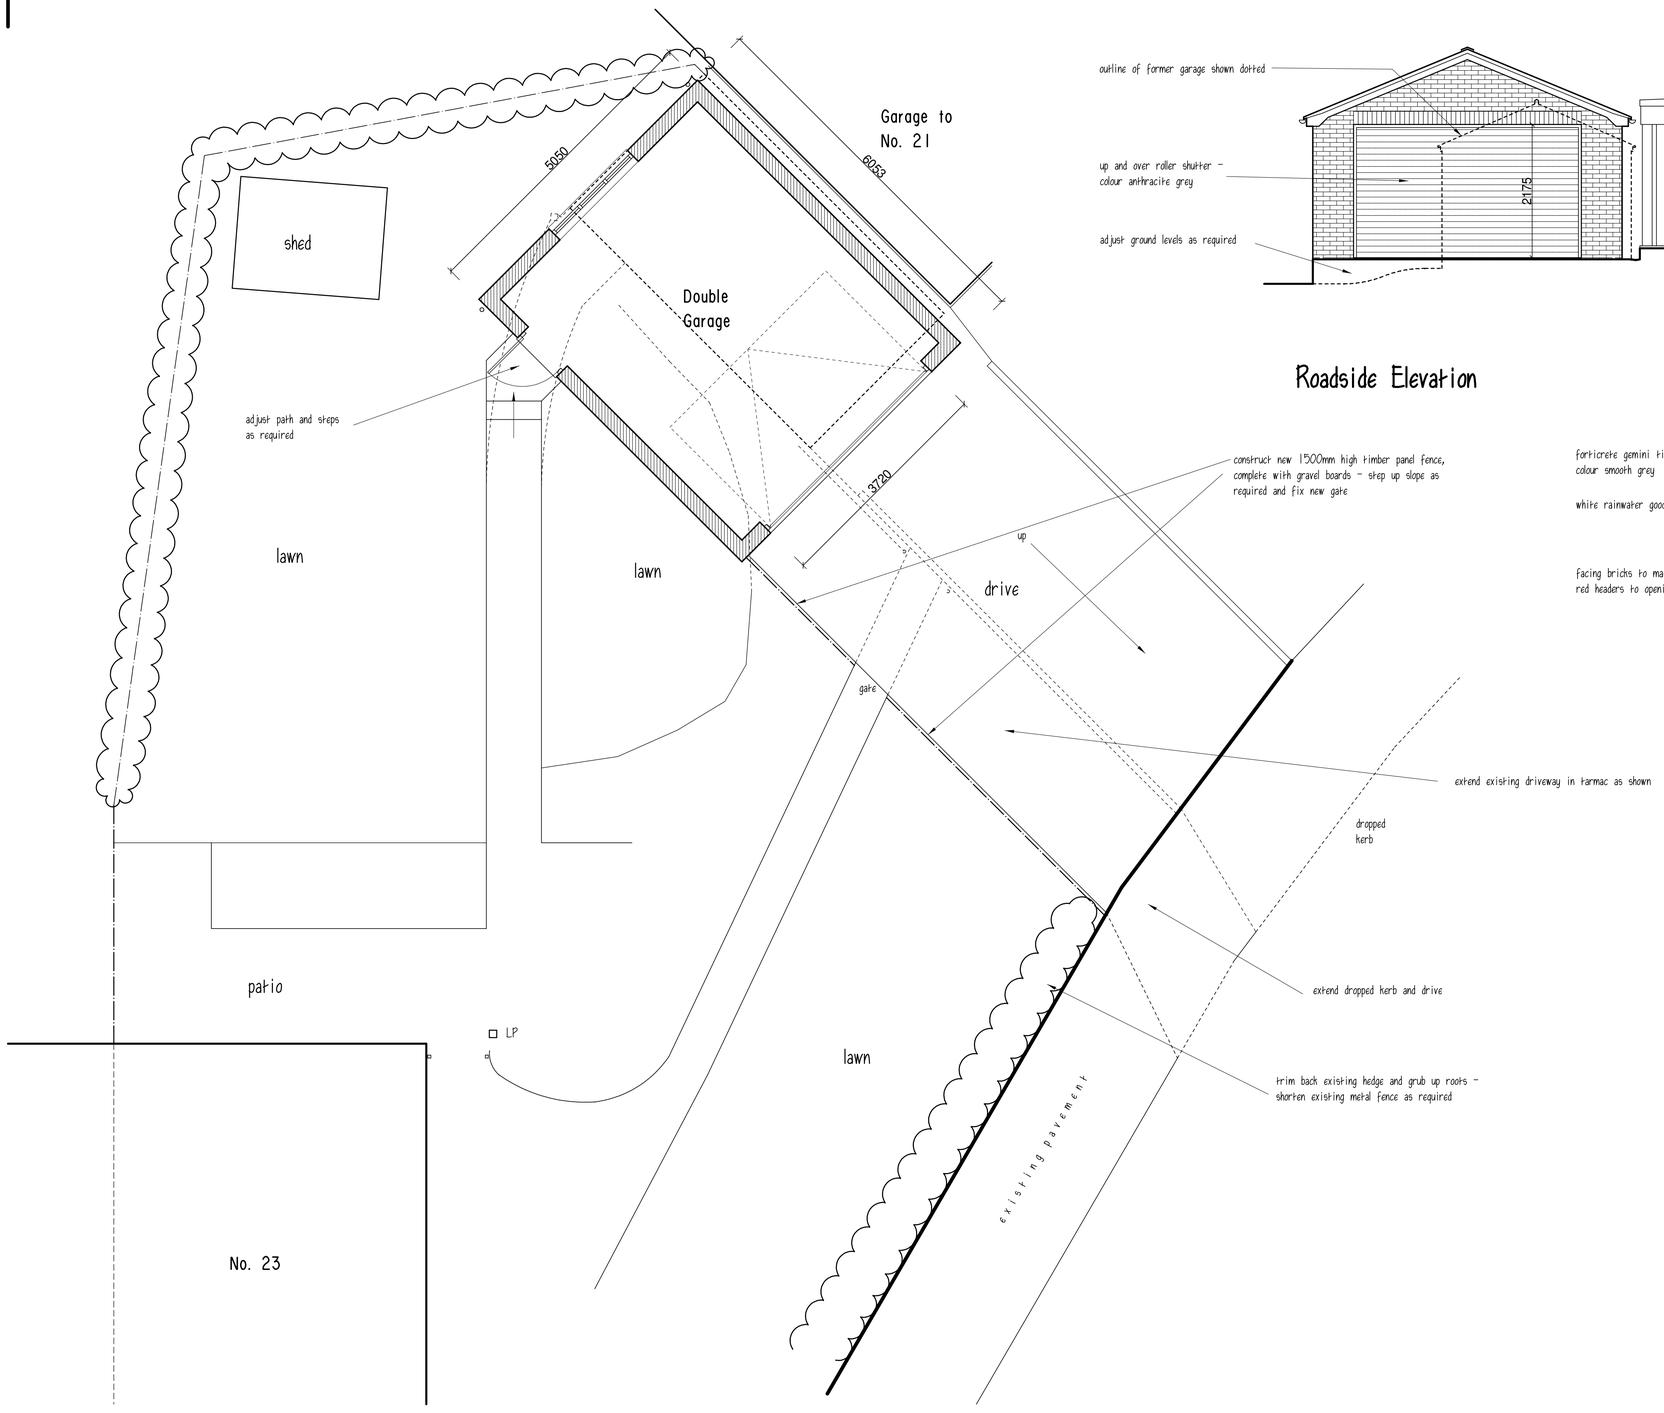


SITE PLAN


Roadside Elevation

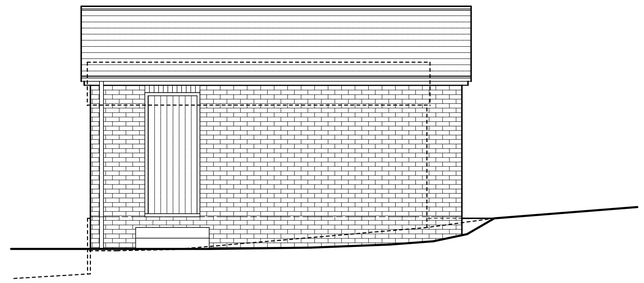

Garden Elevation

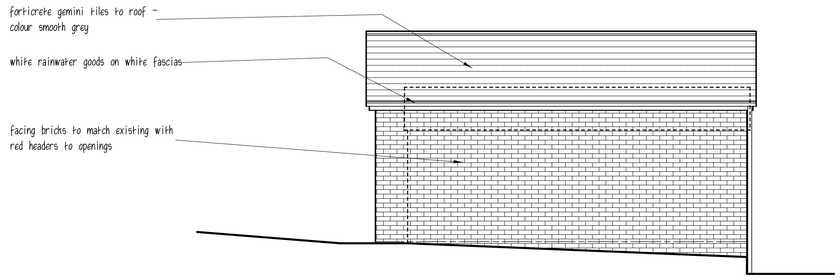

Boundary Elevation

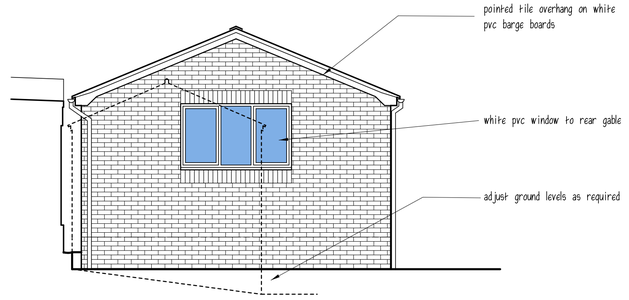

Rear Elevation

0 1 2 3 4 5metres

scale bar @ 1:50 on A1 Sheet

RICS
The mark of
property professionalism worldwide

Clients are advised to clarify dimensions with the author prior to setting out and not to scale from the drawing. This drawing is copyright and should not be reproduced without the written consent of RLM ASSOCIATES.

RLM ASSOCIATES

JOB
23, ST. EDWARDS ROAD, CHEDDLETON.

CLIENT
Mr. O. SPEED.

DRAWING
PLANS FOR REPLACEMENT
DOUBLE GARAGE.

DATE
March 2019.

SCALE
1:50.

DRWG No.
RLM937/2.

REVISION