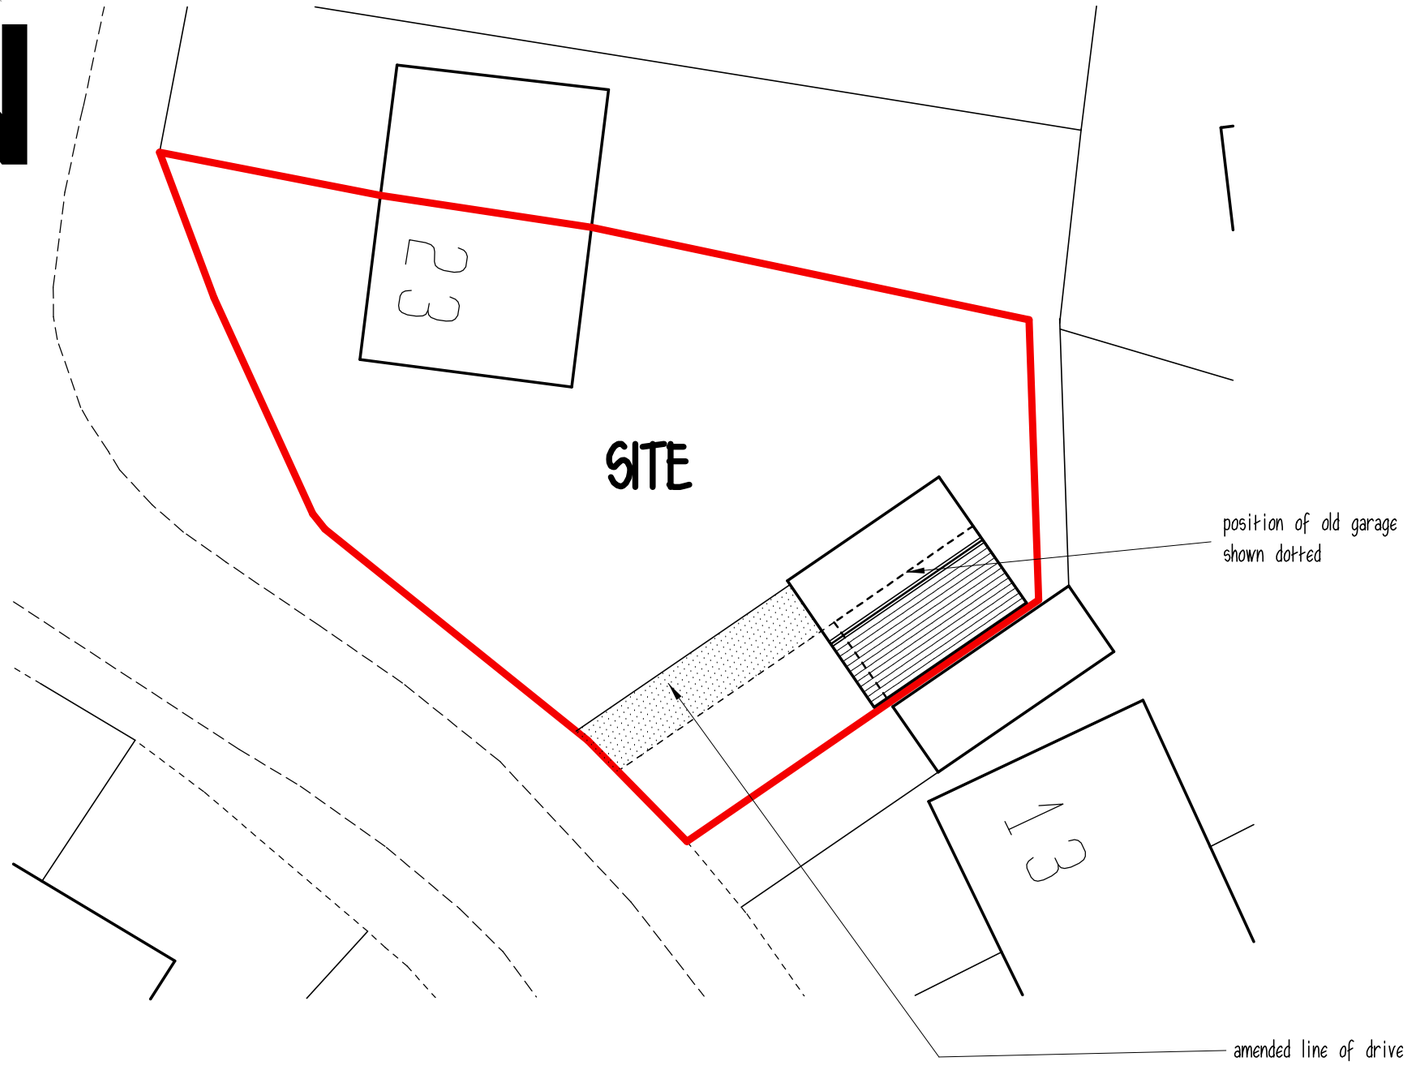

BLOCK PLAN 1:200

Ordnance Survey (c) Crown Copyright 2019. All rights reserved. Licence number 100022432

0 1 2 3 4 5 10metres

Scale Bar 1:500 on A3 Sheet

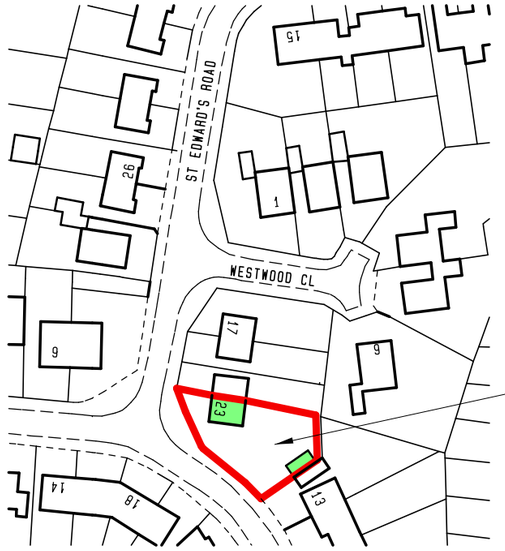

LOCATION PLAN

1:1250

0 10 20 30 40 50metres

Scale Bar 1:1250 on A3 Sheet

RICS
The mark of
property professionalism worldwide

RLM ASSOCIATES

JOB	23, ST. EDWARDS ROAD, CHEDDLETON.
CLIENT	Mr. O. SPEED.
DRAWING	BLOCK AND LOCATION PLANS.
DATE	March 2019.
SCALE	1:200, 1:1250.
DRWG No.	RLM937/3.
REVISION	