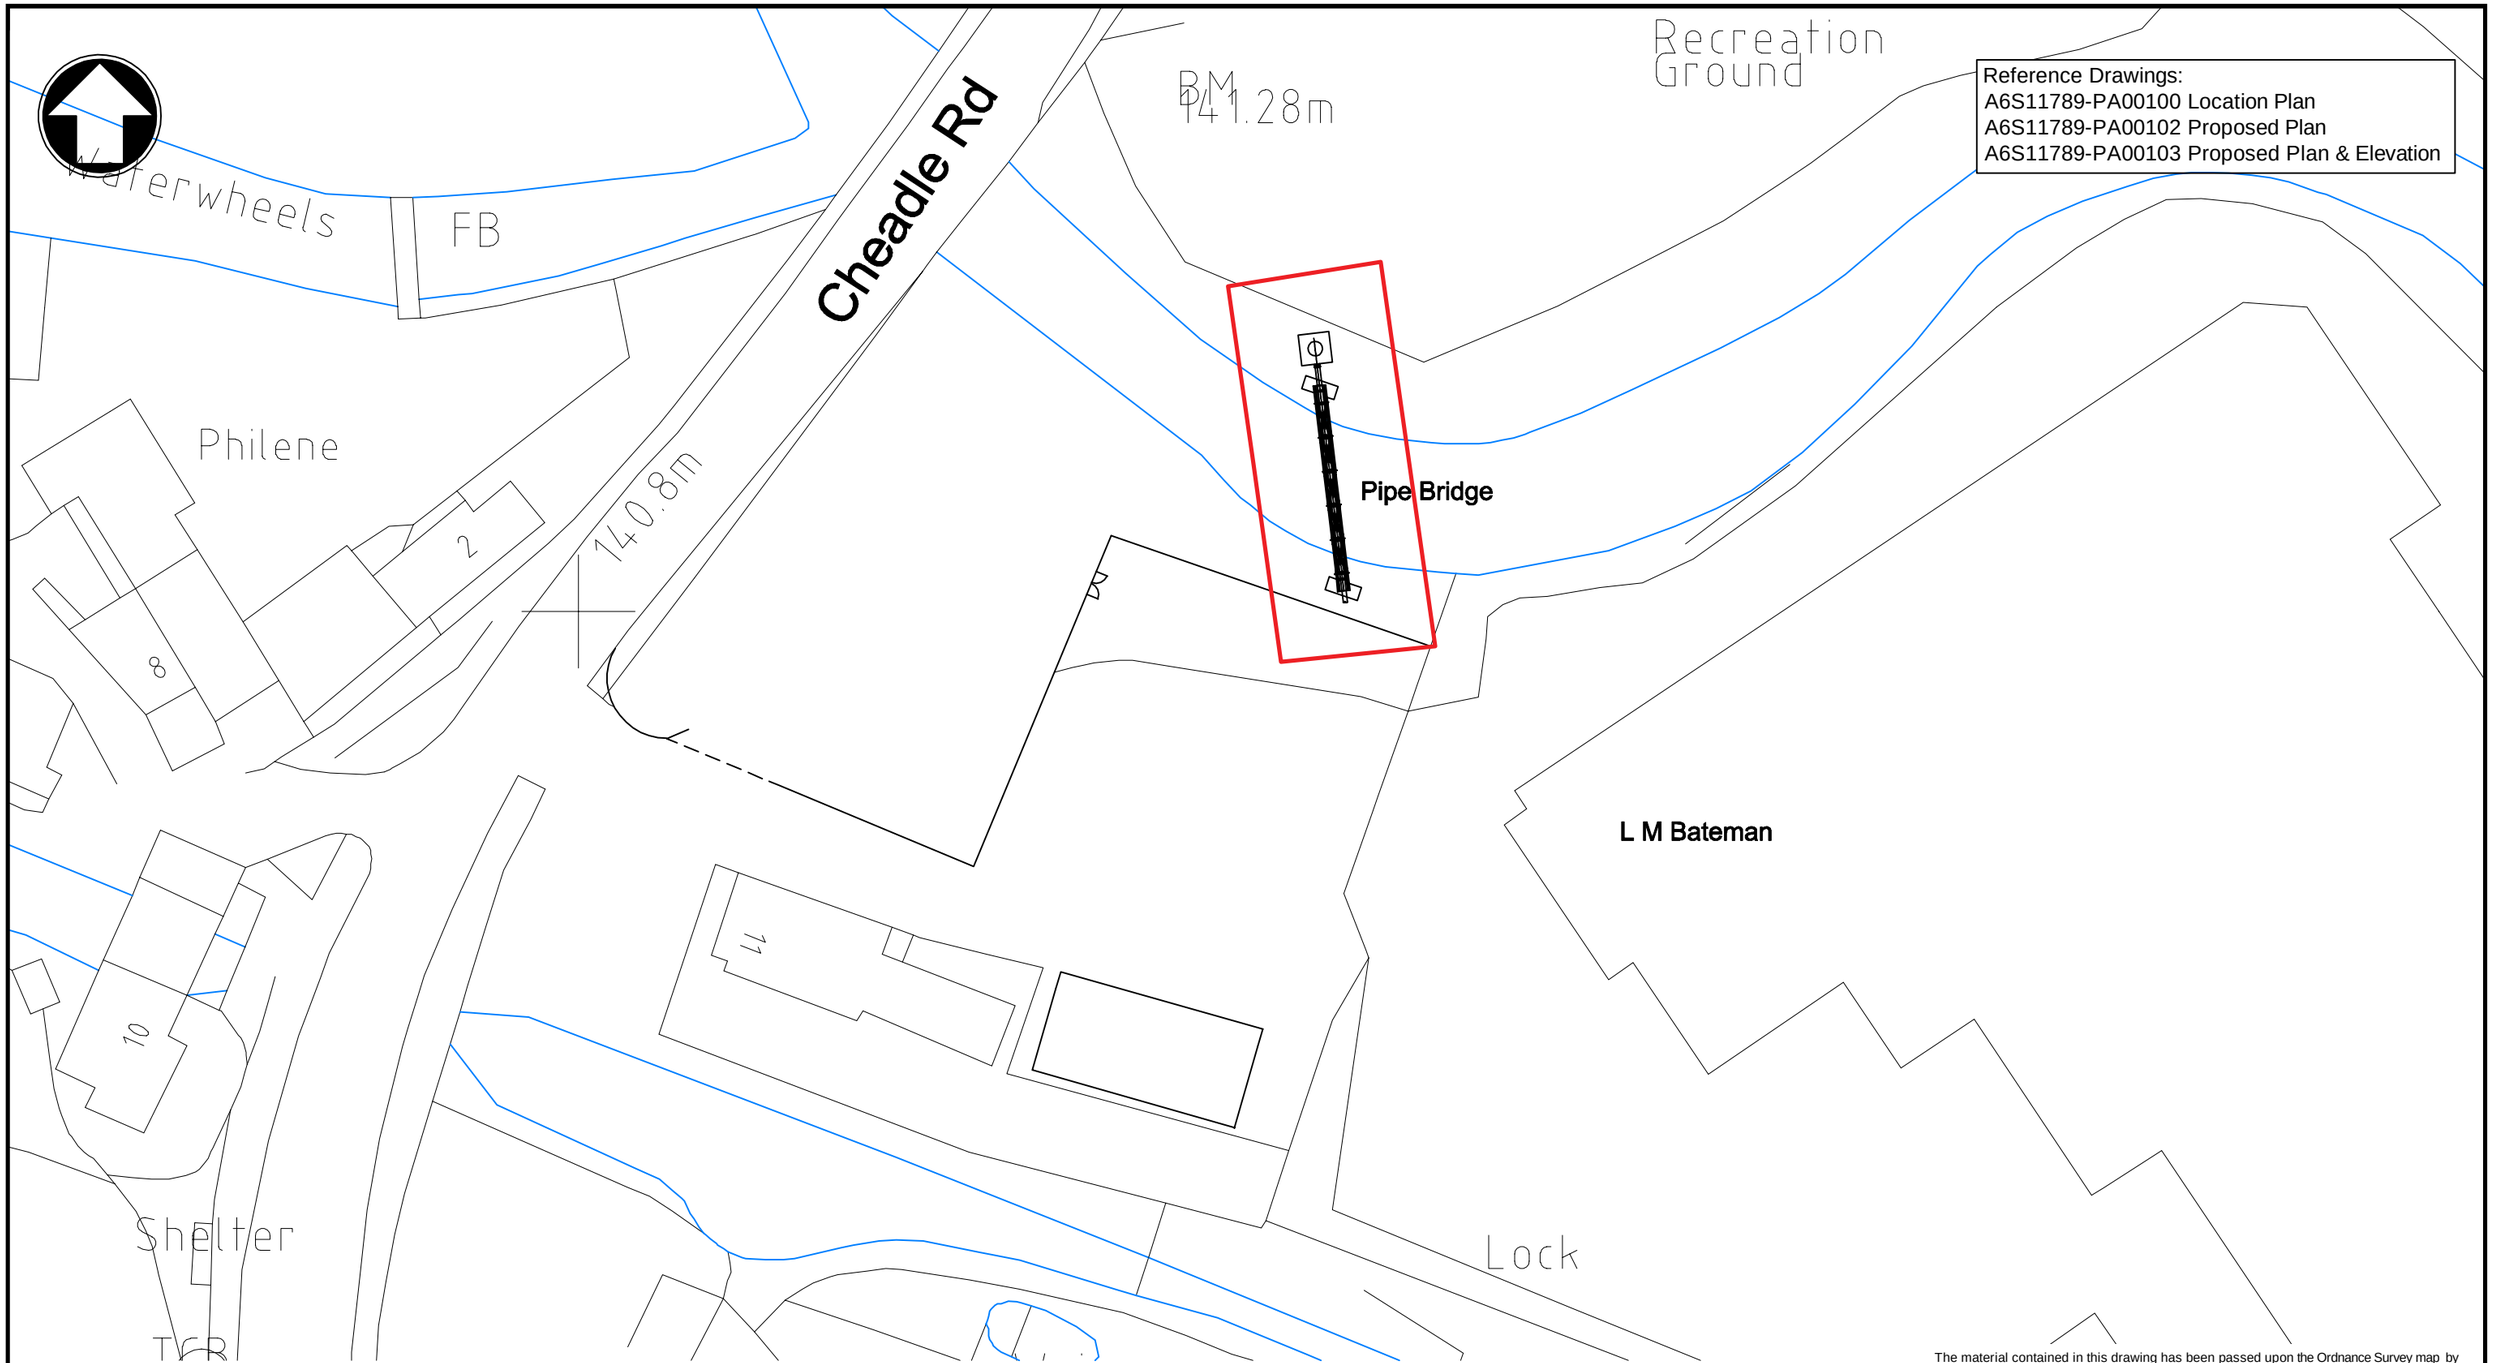


Reference Drawings:
A6S11789-PA00100 Location Plan
A6S11789-PA00102 Proposed Plan
A6S11789-PA00103 Proposed Plan & Elevation

L M Bateman

© Mott MacDonald Bentley Limited

This document should not be relied on or used in circumstances other than those for which it was originally prepared and for which Mott MacDonald Bentley Ltd was commissioned. Mott MacDonald Bentley Ltd accepts no responsibility for this document to any other party other than the person by whom it was commissioned.

The material contained in this drawing has been passed upon the Ordnance Survey map by Severn Trent Water Limited by permission of Ordnance Survey on behalf of the Controller of Her Majesty's Stationary Office.

© Crown Copyright - Severn Trent Water Limited - Licence number - WU298522.

Document users other than Severn Trent Water Business users, are advised that this document provided for reference purposes only and no further copies should be made from it

SEVERN TRENT

MMB
MOTT MACDONALD BENTLEY

One Supply Chain - Non-Infrastructure Delivery Team

Lamledge Lane,
Shifnal,
Shropshire,
TF11 8SD

Telephone - 01952 468210
Facsimile - 01952 468211
E-mail - info@mm-b.co.uk
Website - www.mm-b.co.uk

Site Address : Cheddleton Pipe Bridge

OS Grid Ref : SJ 97355 52592

MMB File Ref: A6S11789-PA00101

File Location: PW//HS51

Scale at A3: 1:500

Purpose of Issue: PLANNING

Rev	Date	Description	Author	T. Chk	B. Chk	App'd
A	09/11/18	First Issue	RL	SG		SM
B	19/12/18	Minor Changes	RL	SG		SM
C	11/03/19	Minor Changes	SJW	RL	MB	SM

Title
Cheddleton Pipe Bridge

Existing Plan

Drawing No. A6S11789-PA00101

Rev C

Status PLA