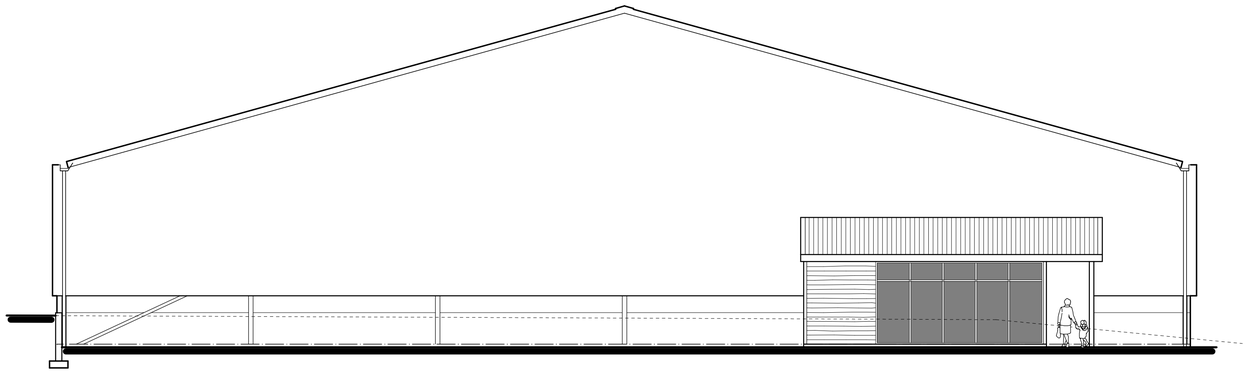

West Elevation

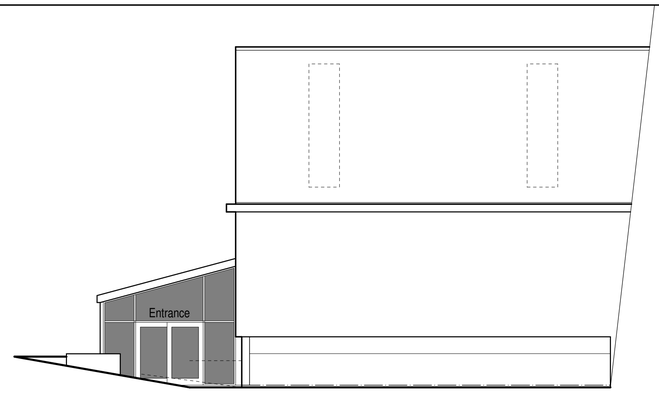

South Elevation

PROPOSAL
It is proposed that the existing storage building be converted into a children's indoor play centre.
Part of this proposal will include constructing a lean to extension to form a reception / entrance area. The materials of which are included below;

EXTERNAL MATERIALS

Roof :-
Steel profile sheeting to match the main building.

Rainwater Goods :-
Black plastic gutters fixed into galvanized rise and fall brackets.
Black plastic downpipes clipped to wall face.

Walls :-
Horizontal shiplap boarding finished with natural preservative.

Doors and Windows :-
Aluminium powder coated frames finished in green.

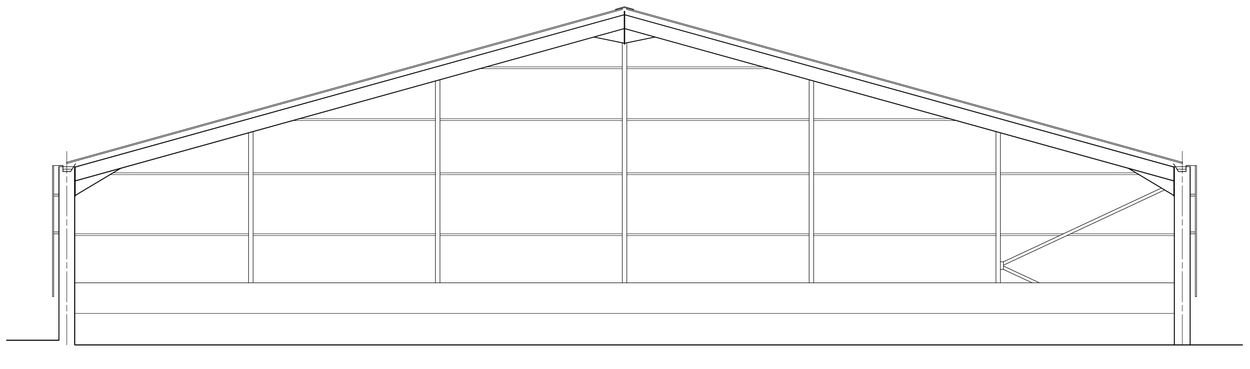

Typical Section
(East)

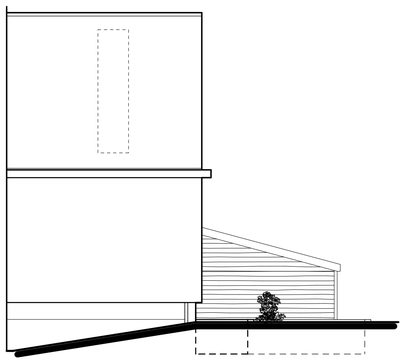

North Elevation

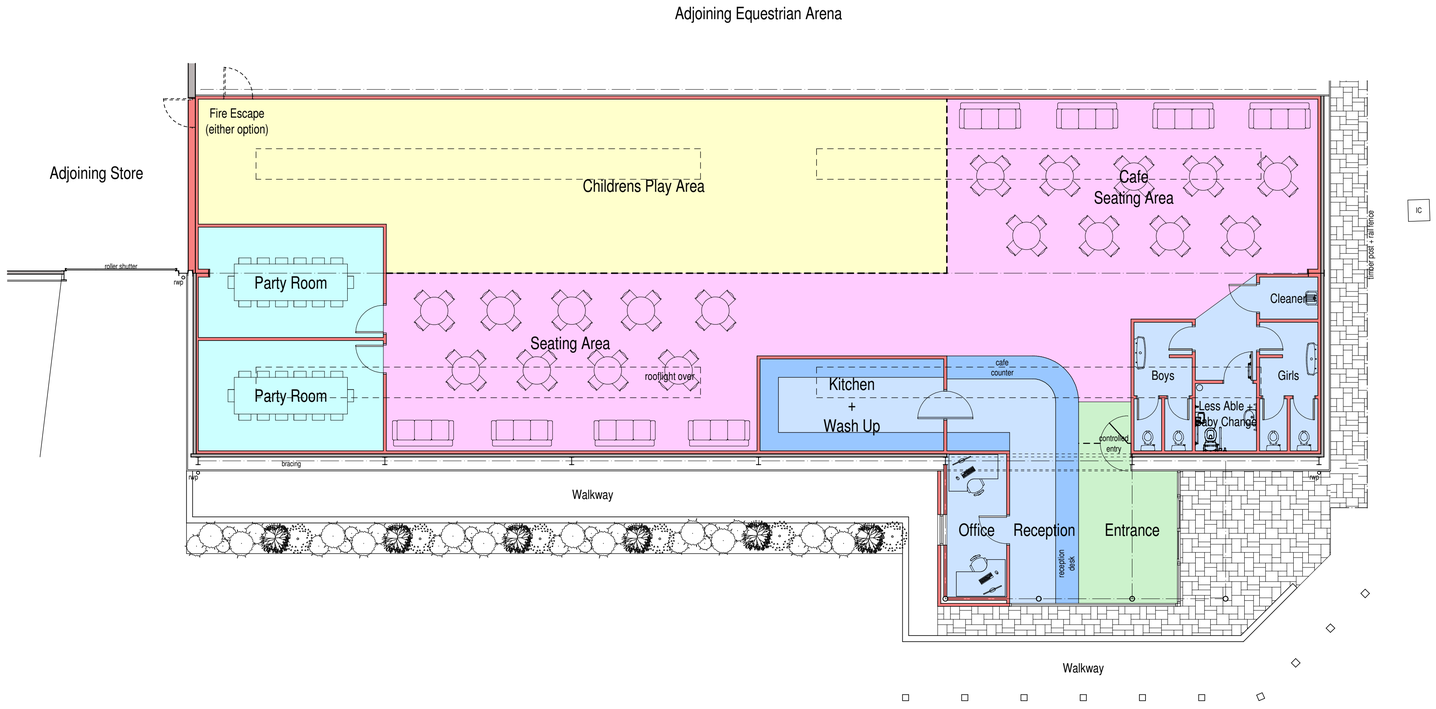

Floor Plan



scale bar @ 1:100

Mrs G Smith

PROPOSED INDOOR CHILDRENS PLAY CENTRE AT ROUND MEADOWS FARM, ROWNALL ROAD
WETLEY ROCKS,
STOKE-ON-TRENT, ST9 0BP
PLANNING PROPOSAL
FLOOR PLAN + ELEVATIONS

Date	Sheet	Scale
OCTOBER 2018	A1	1:100
Drg No.	Rev.	Drawn
2018-2368-02	C	RG

A - 31/10/2018 - ENTRANCE PORCH ADDED
B - 09/11/2018 - NOTES INCLUDED FOR PLANNING SUBMISSION.
C - 08/03/2019 - REFERANCE TO PARKING REMOVED

SAMMONS Architectural LIMITED
Chartered Institute of Architectural Technologists Registered Practice
10 Cawdry Buildings, Fountain Street, Leek. ST13 6JP
Telephone: 01538 386002
E-mail: info@sammonsltd.co.uk
Web: www.sammonsltd.co.uk

This drawing is copyright.
All dimensions must be checked prior to commencement.