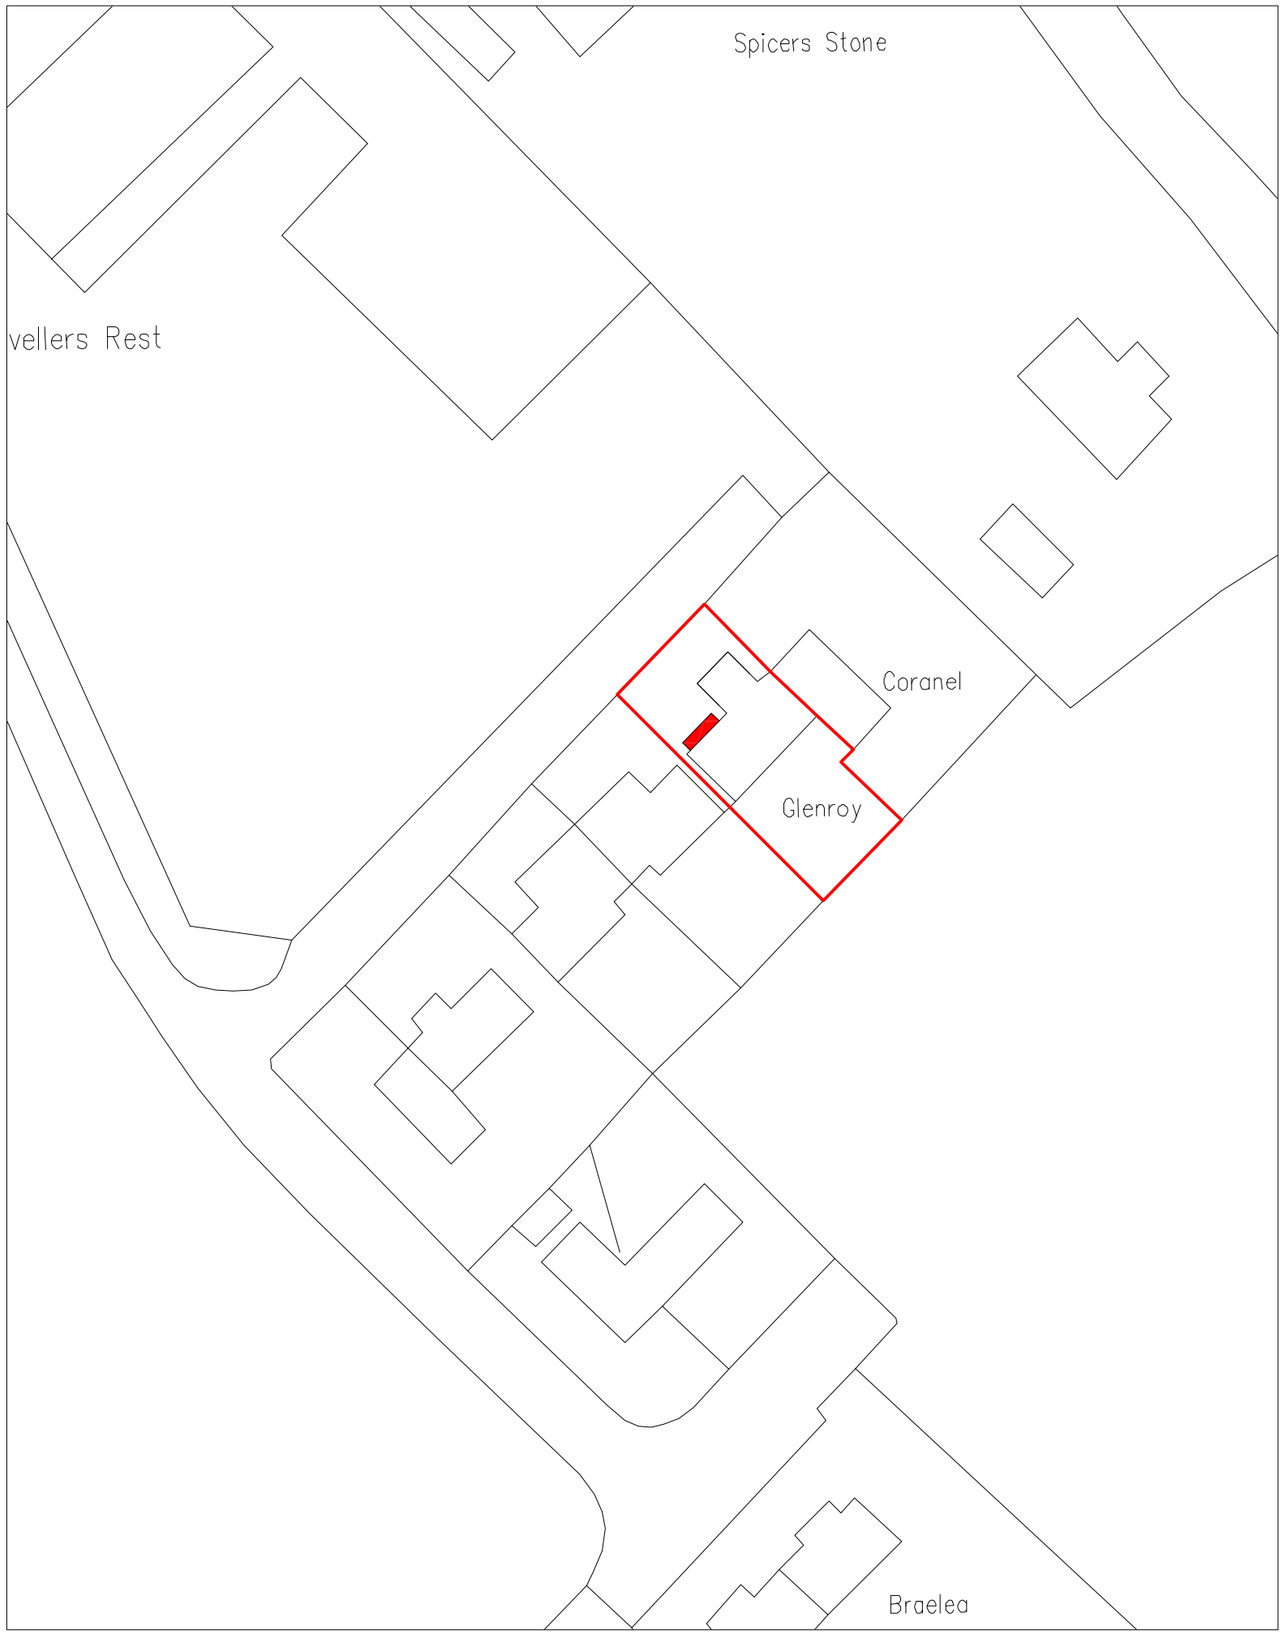

Site Block Plan
1:500

NORTH

1:1250 Scale Bar

20 10 0 20 40 60 80 100 metres

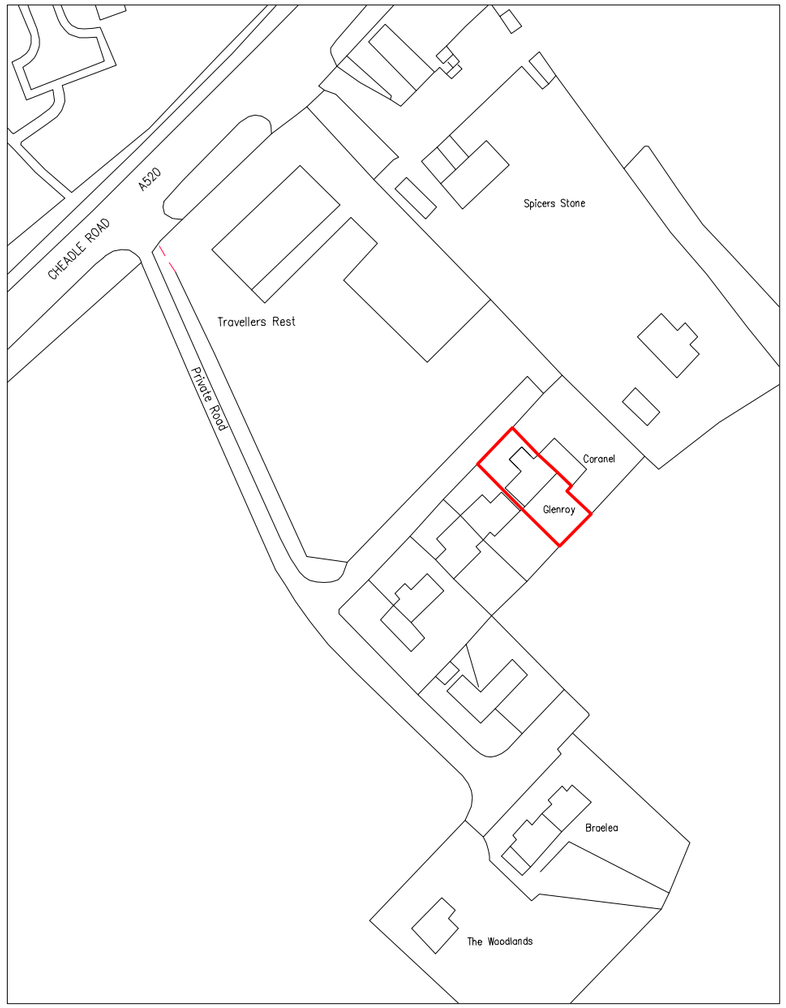

Site Location Plan
1:1250

Site Location & Site Block Plan
Scale 1:1250 & 1:500
Drawing 01- A3
Mr & Mrs Wilkinson
Proposed Front Extension
Glenroy, Spicerstone Estate,
Leek Brook, Staffs, ST13 7DS