

Section A-A1

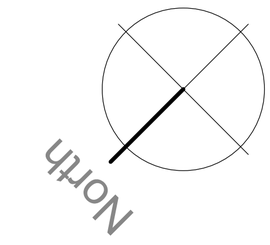



Front Elevation

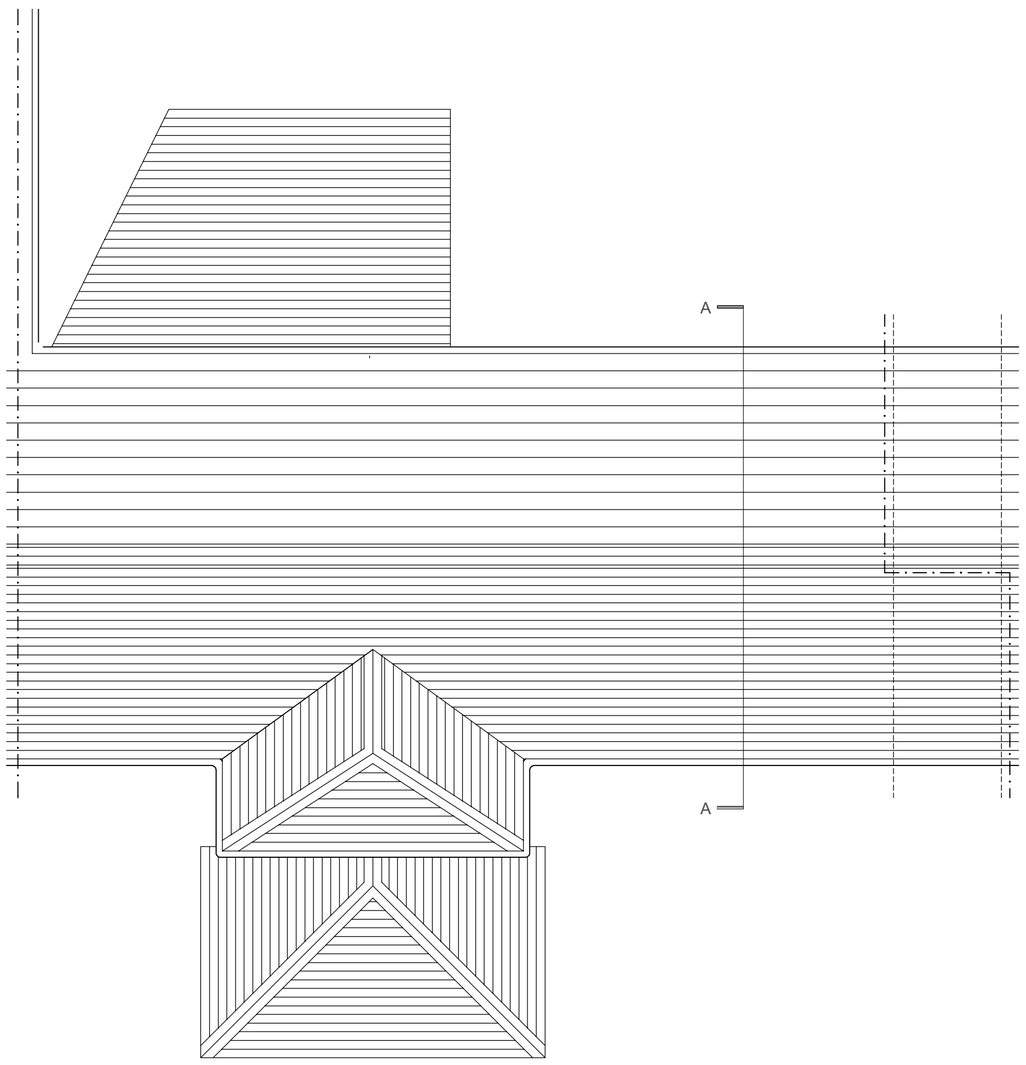

Roof Plan

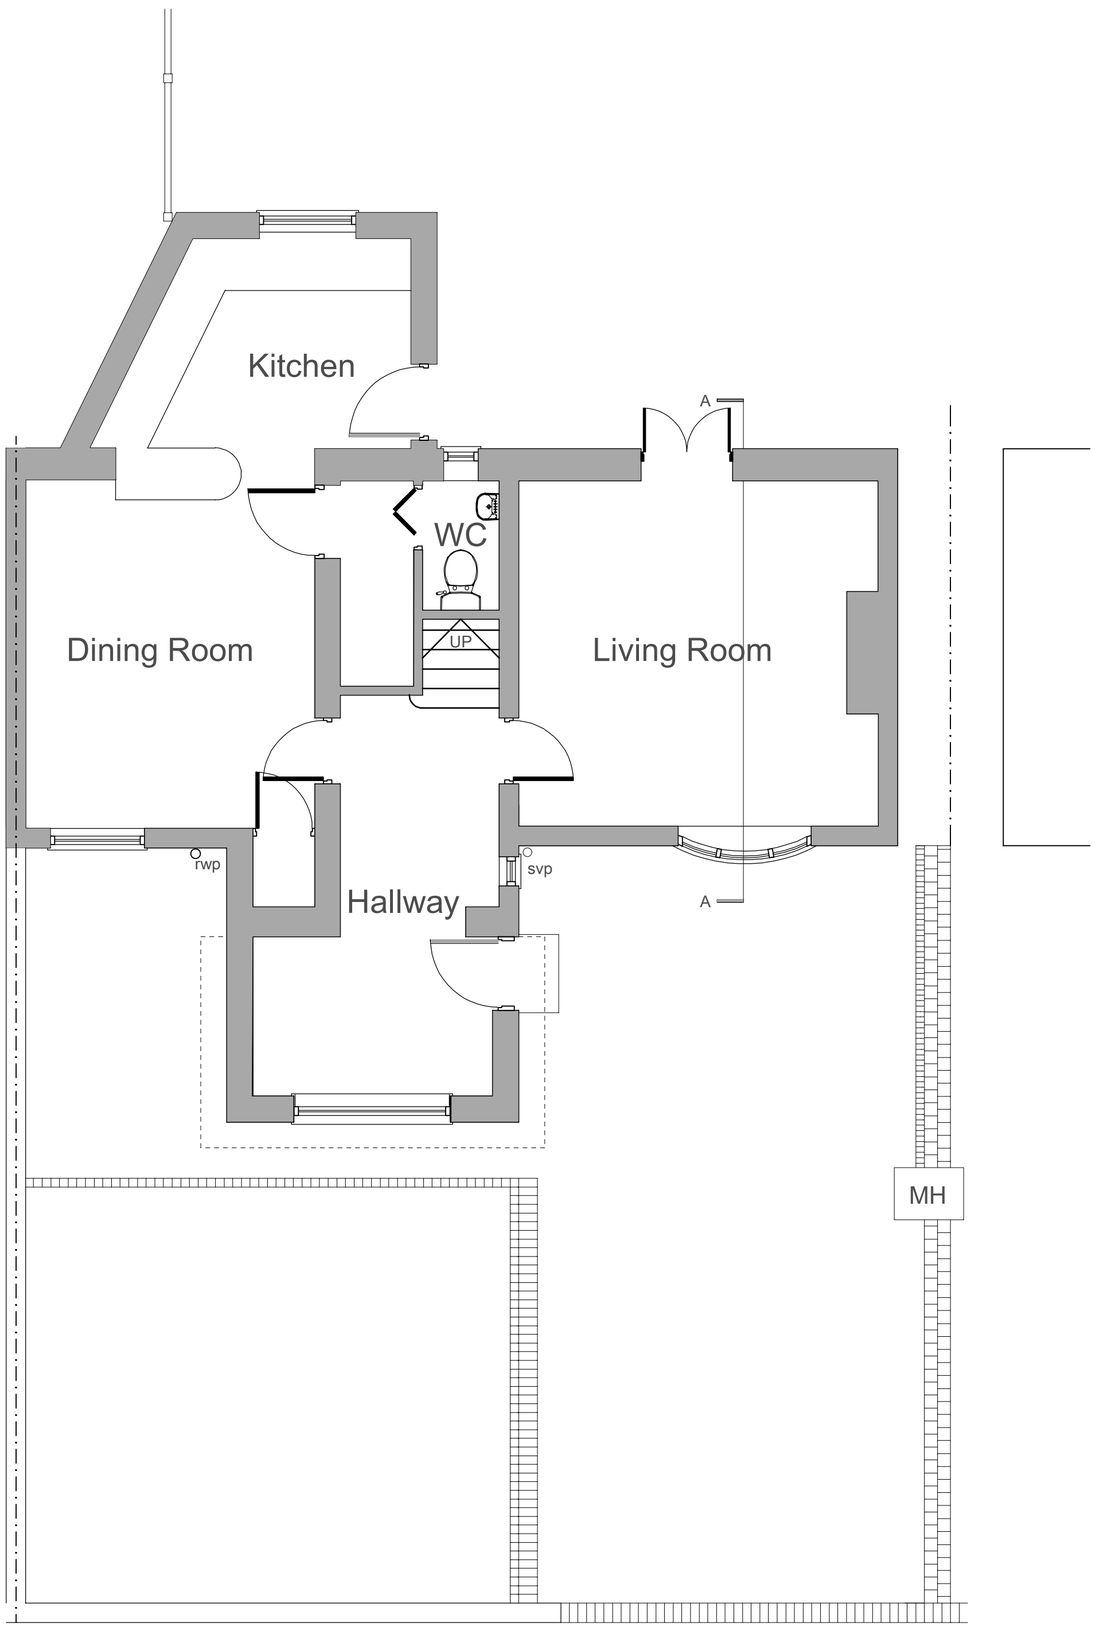

Ground Floor Plan

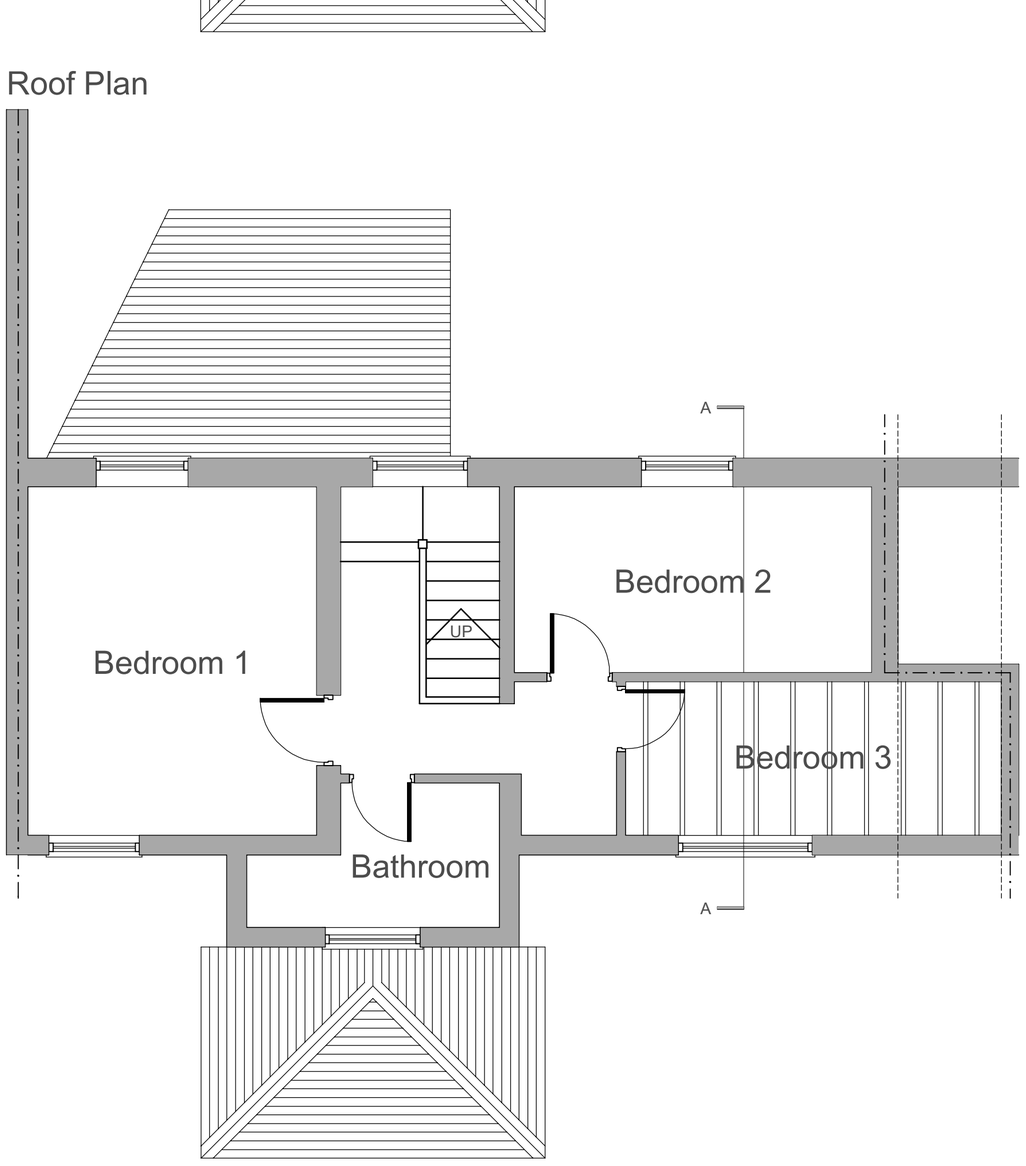

First Floor Plan

Existing floor plans,
front elevation, section
and roof plan
Scale 1:50 - A1

Drawing 02

Mr & Mrs Wilkinson

Proposed Front Extension

Glenroy, Spicerstone Estate,
Leekbrook, Staffs, ST13 7DS

scale

-5m 0 5m