

FRONT ELEVATION
SCALE 1:100

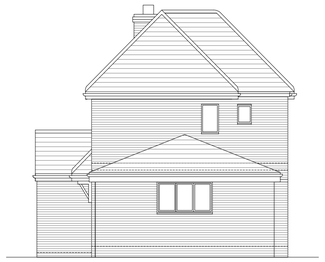

SIDE ELEVATION
SCALE 1:100

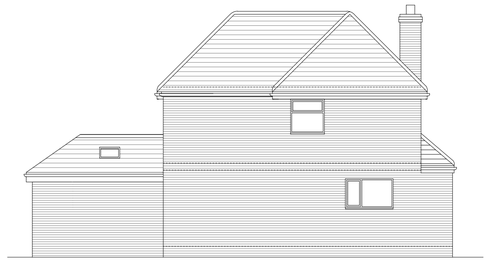

REAR ELEVATION
SCALE 1:100



SIDE ELEVATION
SCALE 1:100

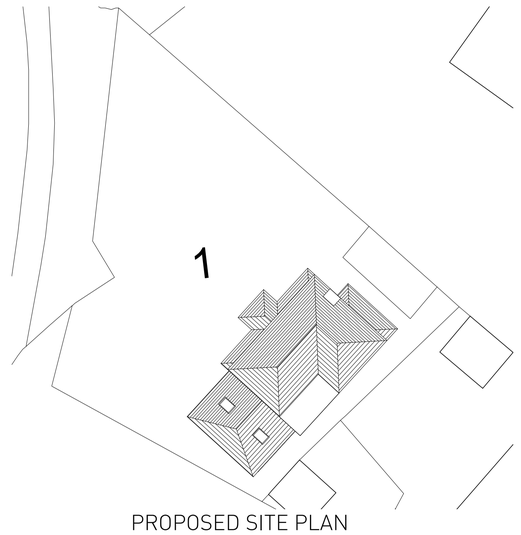

PROPOSED SITE PLAN
SCALE 1:200

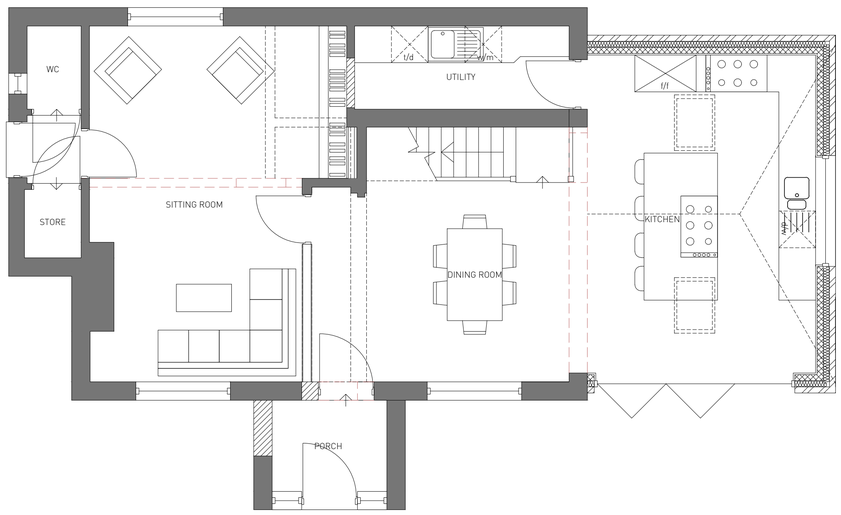

GROUND FLOOR PLAN
OPTION 1

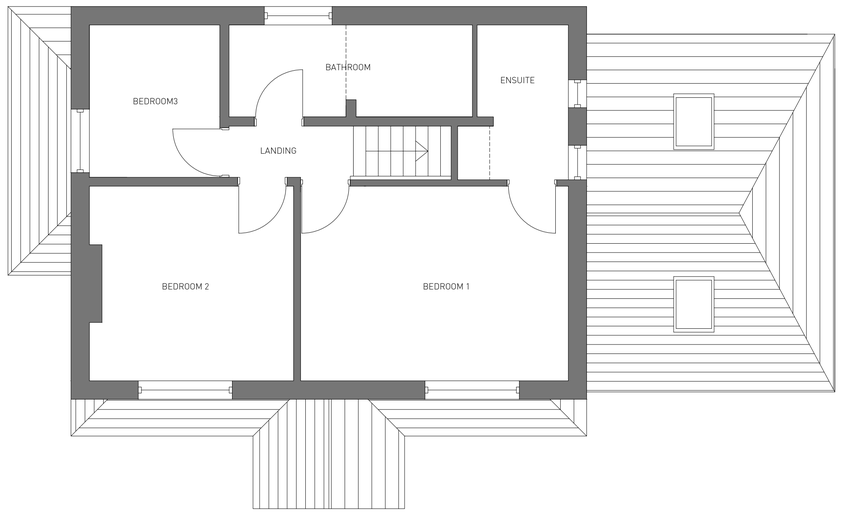

FIRST FLOOR PLAN

Job title
1 Synch Road, Brown Edge

Client
Megan Horwell

Drawing title
Proposed Plans and Elevations

First issued 02-01-19
Drawn by AH
Revision REV (A)

Drawing sheet size A1
Scale 1:50

Inspected by TA
Drawing number 6278 (P) 002

PLANNING

Revisions

Revision	Date	Revision notes	Drawn	Checked
REV A	05-03-18	Drawing title amended	AH	TA
REV B	28-03-18	Ridge height and extension width amended to planners comments.	AH	TA

Sketch layout for feasibility only. Not for construction. Design subject to local authority consultation and obtaining all statutory permissions. Do not take any dimensions from this drawing. © Arni Architects Ltd

Arni Architects Ltd
The Barracks Workshops
4 Barracks Square
Newcastle under Lyme, ST5 1LG
T 01782 611 815
E info@arniarchitects.com
www.arniarchitects.com