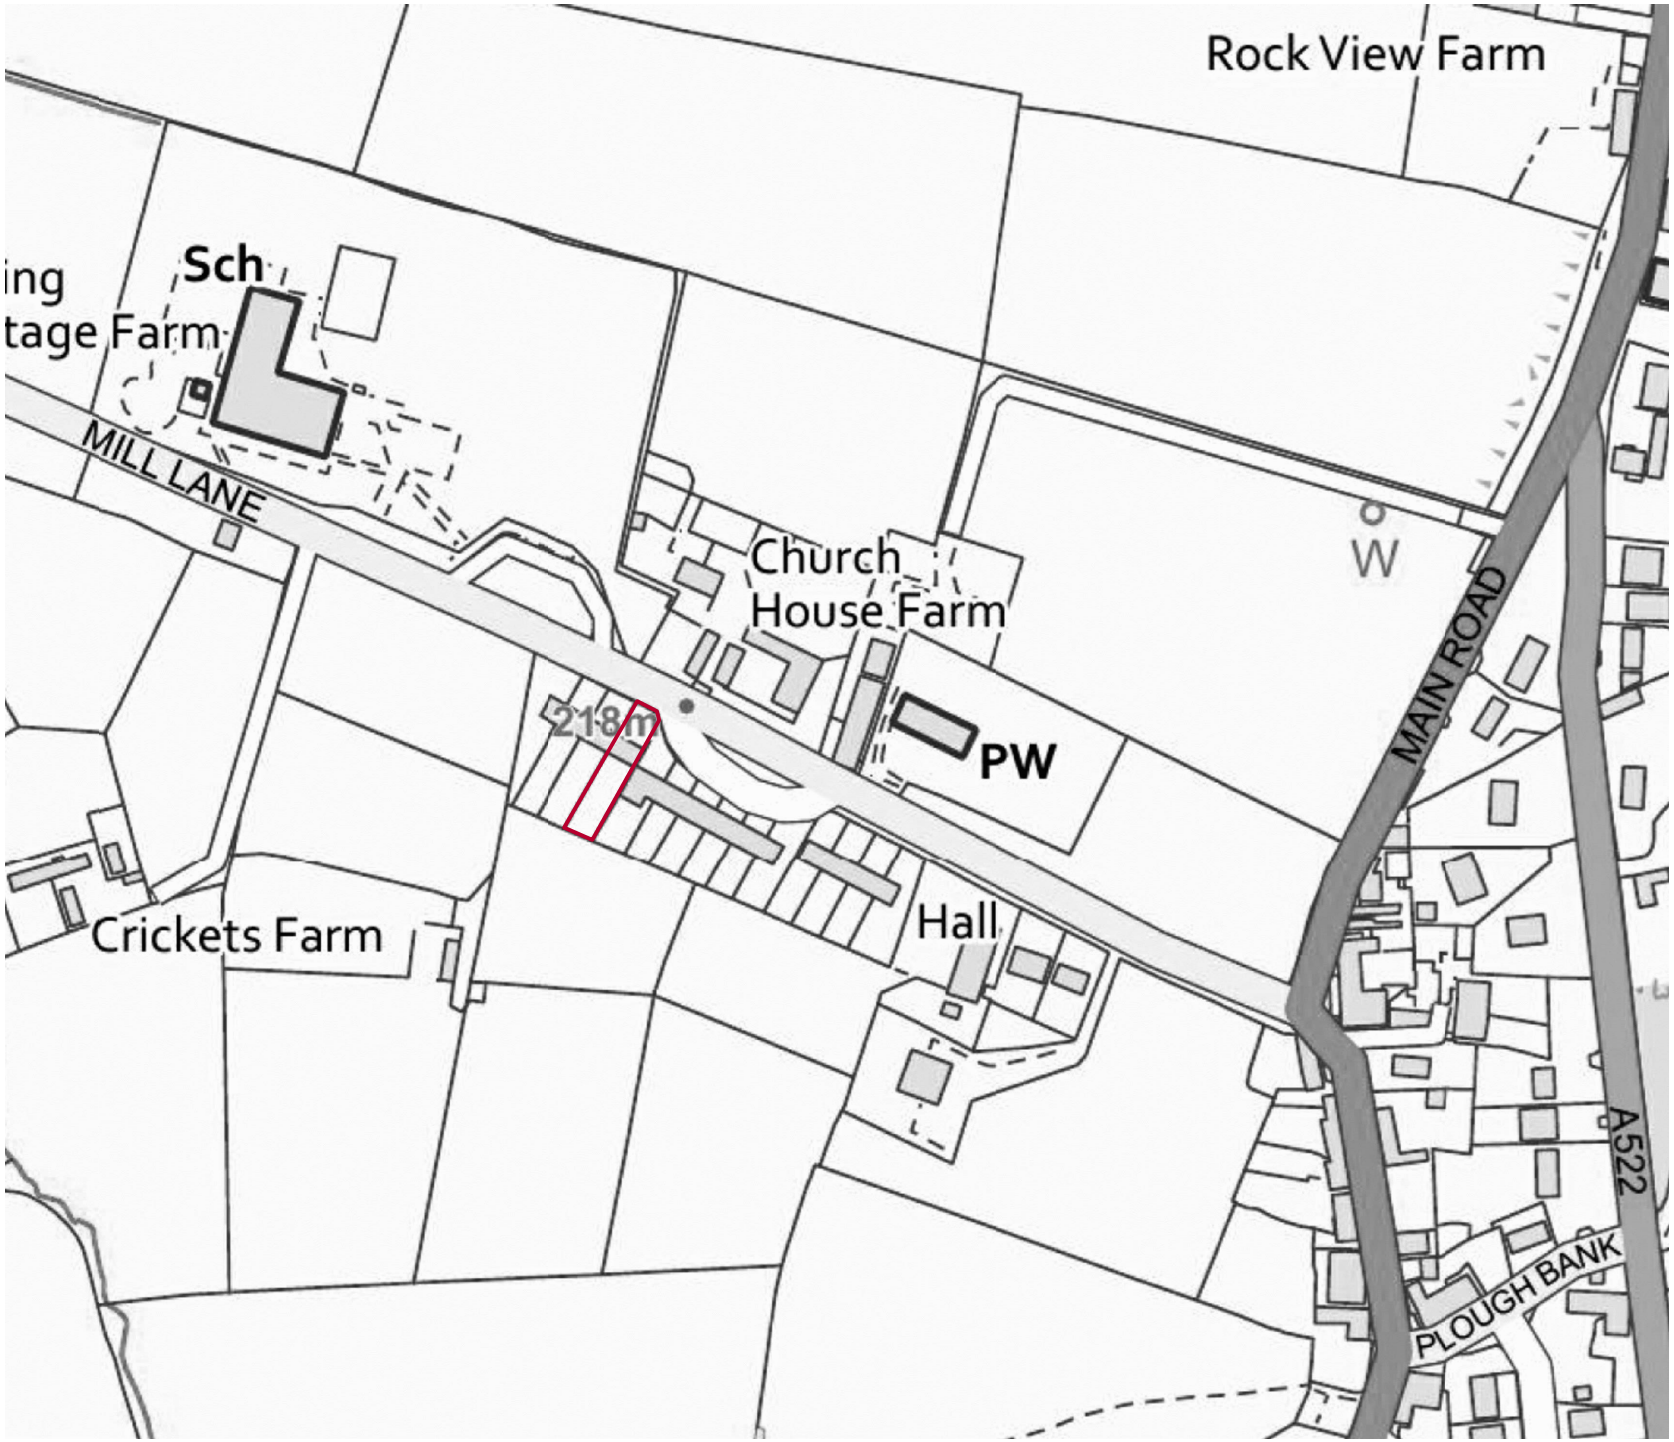

All Dimensions & Levels to be checked and verified by the contractor prior to works commencing. Do not scale this drawing

Any errors to be reported to the Architect immediately

The copyright of this drawing and design is vested in the Architect and must not be copied or reproduced without written consent

N

revision description date

drawing revision
04

client
Mr & Mrs Tideswell

project
Rear Extension & Alterations

location
37 Mill Lane, Wetley Rocks, Staffordshire, ST9 0BN

title
Location Plan

issue
Planning

scale
1:2500 @ A4

date
07.03.19

Ordnance Survey, (c) Crown Copyright 2019. All rights reserved. Licence number 100022432