Copyright of this drawing is vested in the Architect and it must not be copied or reproduced without consent. Figured dimensions only are to be taken from this drawing. All contractors must visit the site and be responsible for taking and checking all dimensions relative to their work. Hewitt&Carr Architects Ltd are to be advised of any variation between drawings and site conditions.
CLIENTS ARE ADVISED TO CLARIFY DIMENSIONS WITH THE ARCHITECT PRIOR TO SETTING OUT AND NOT TO SCALE FROM THE DRAWING

Rev.	Drawn	Comments	Date

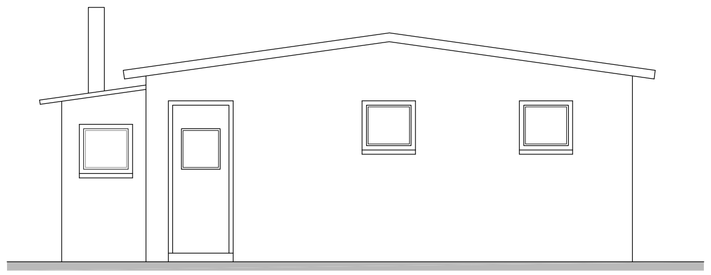

North Elevation Scale 1:50

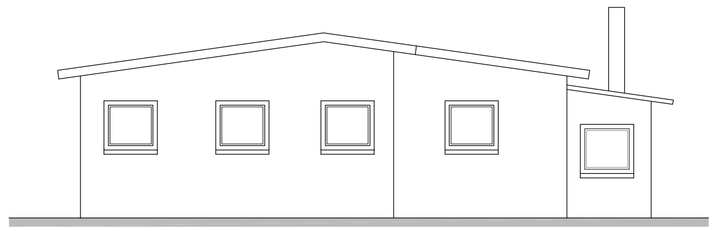

South Elevation Scale 1:50

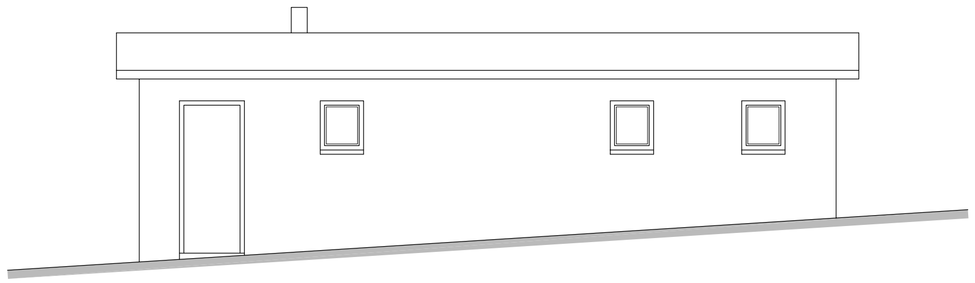

West Elevation Scale 1:50

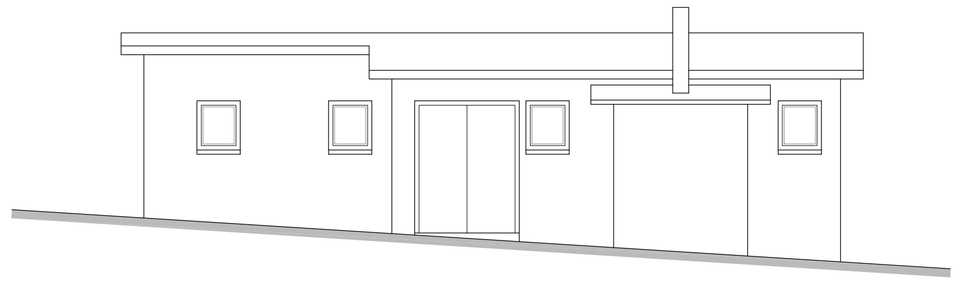

East Elevation Scale 1:50

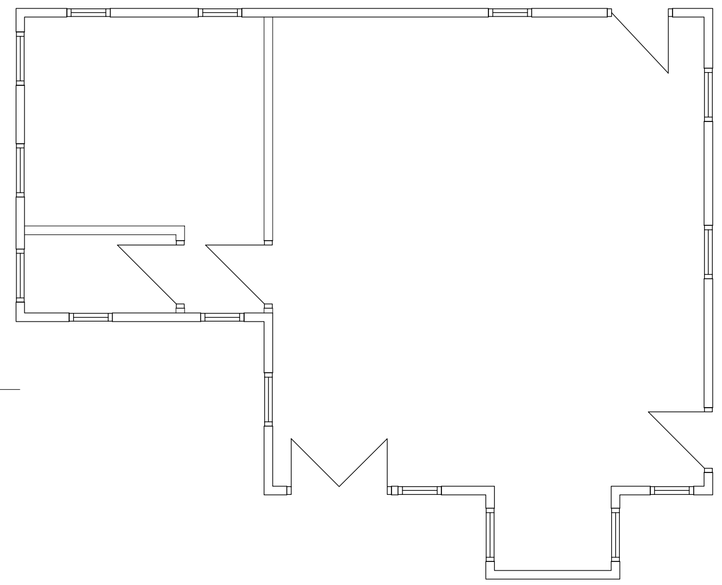

Ground Floor Plan 1:50

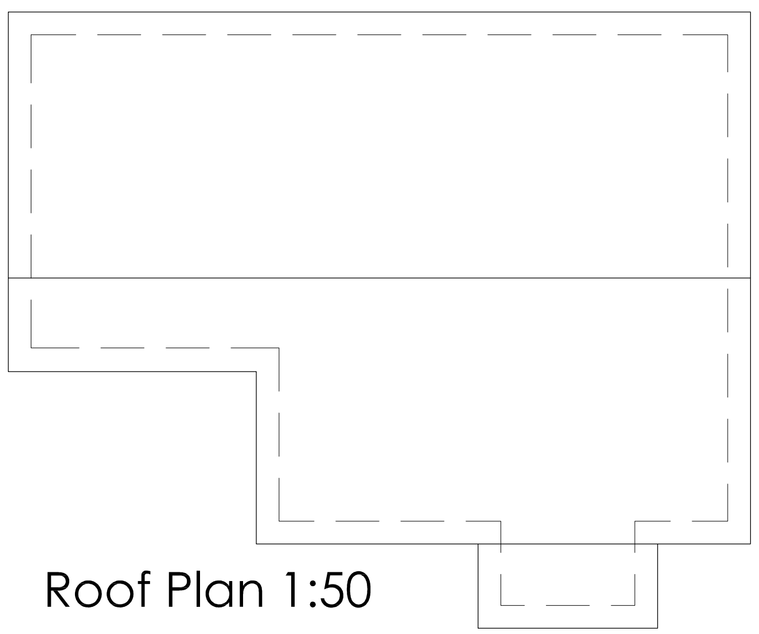

Roof Plan 1:50

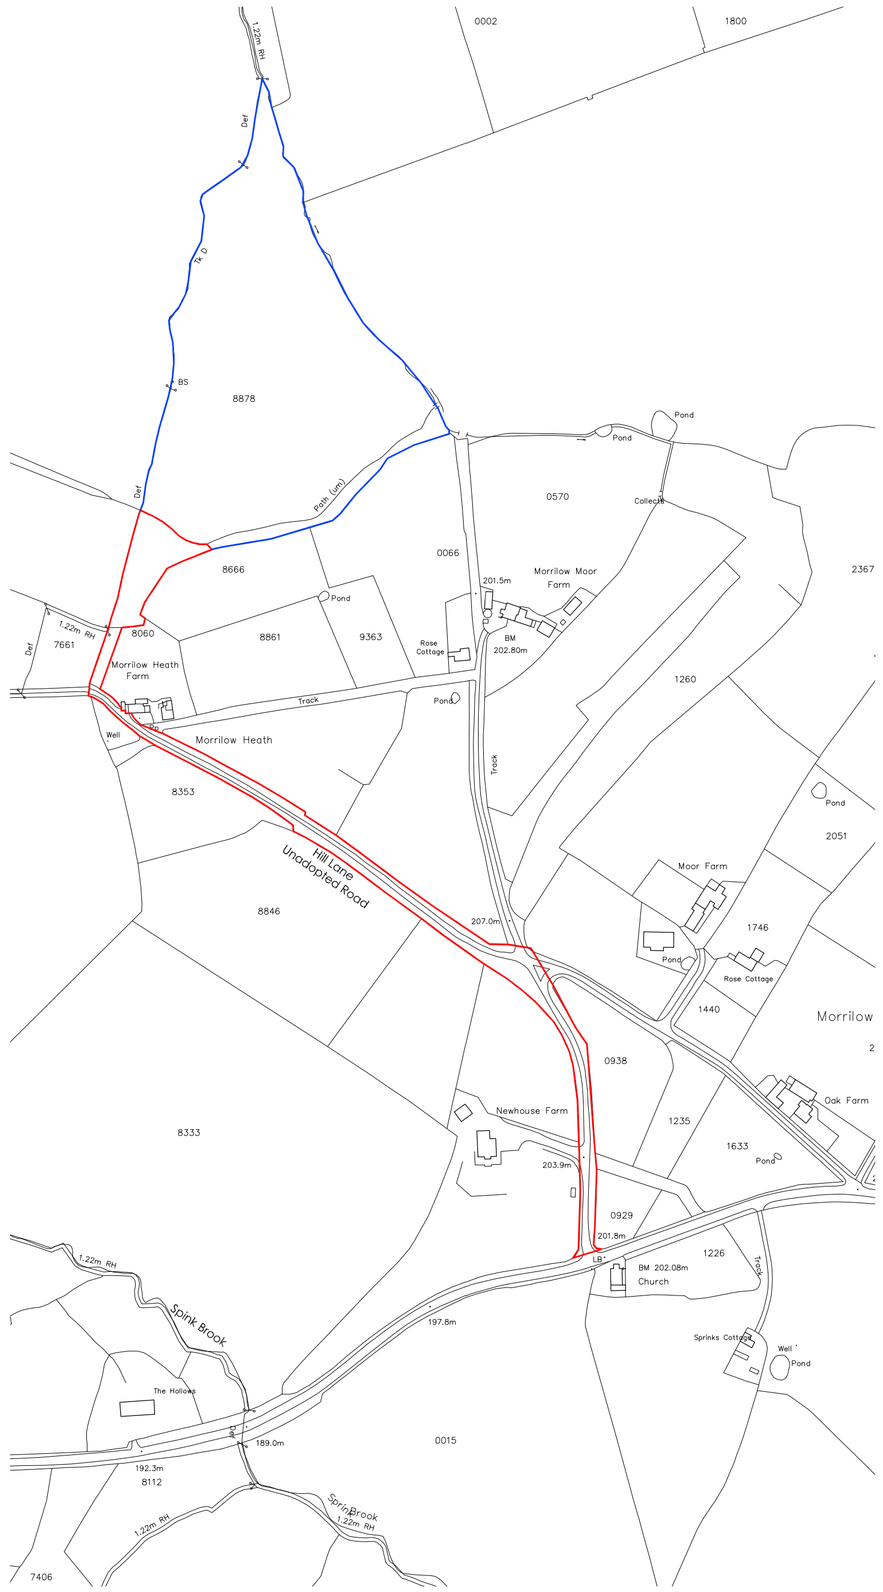

Site Location Plan 1:2500

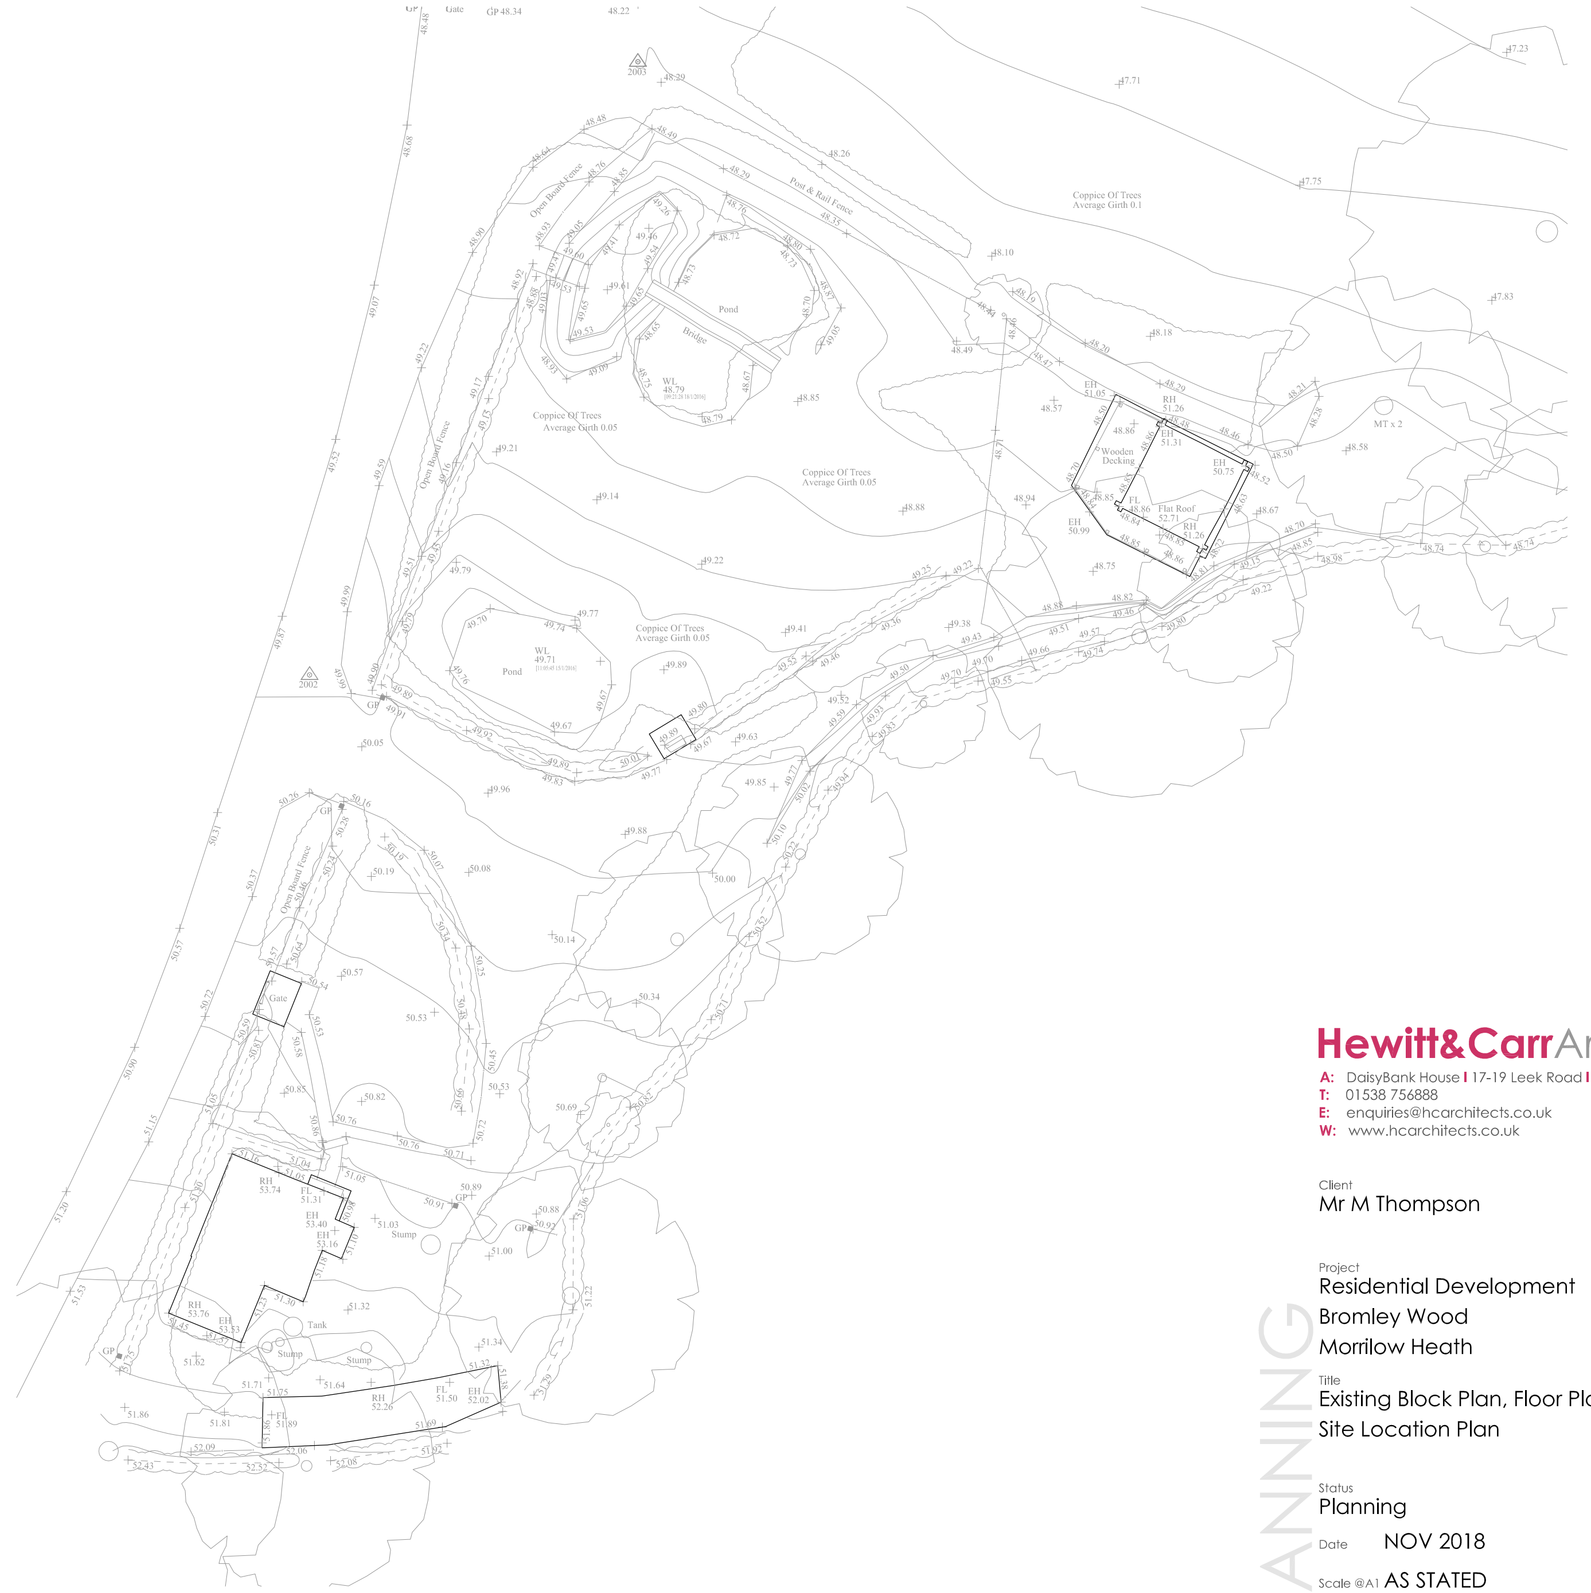

Site Block Plan 1:200

Hewitt&Carr Architects
A: Daisybank House | 17-19 Leek Road | Cheadle | ST10 1JE
T: 01538 756888
E: enquiries@hcarchitects.co.uk
W: www.hcarchitects.co.uk

Client
Mr M Thompson

Project
Residential Development
Bromley Wood
Morrilow Heath

Title
Existing Block Plan, Floor Plan Elevations.
Site Location Plan

PLANNING

Status
Planning

Date NOV 2018 Drawn NJH

Scale @A1 AS STATED Checked

Project No 00844 Drawing No. _ AL(0)01 Rev

File Ref: H:\REF