

Copyright of this drawing is vested in the Architect and it must not be copied or reproduced without consent. Figured dimensions only are to be taken from this drawing. All contractors must visit the site and be responsible for taking and checking all dimensions relative to their work. Hewitt&Carr Architects Ltd are to be advised of any variation between drawings and site conditions.
CLIENTS ARE ADVISED TO CLARIFY DIMENSIONS WITH THE ARCHITECT PRIOR TO SETTING OUT AND NOT TO SCALE FROM THE DRAWING


Rev.	Drawn	Comments	Date

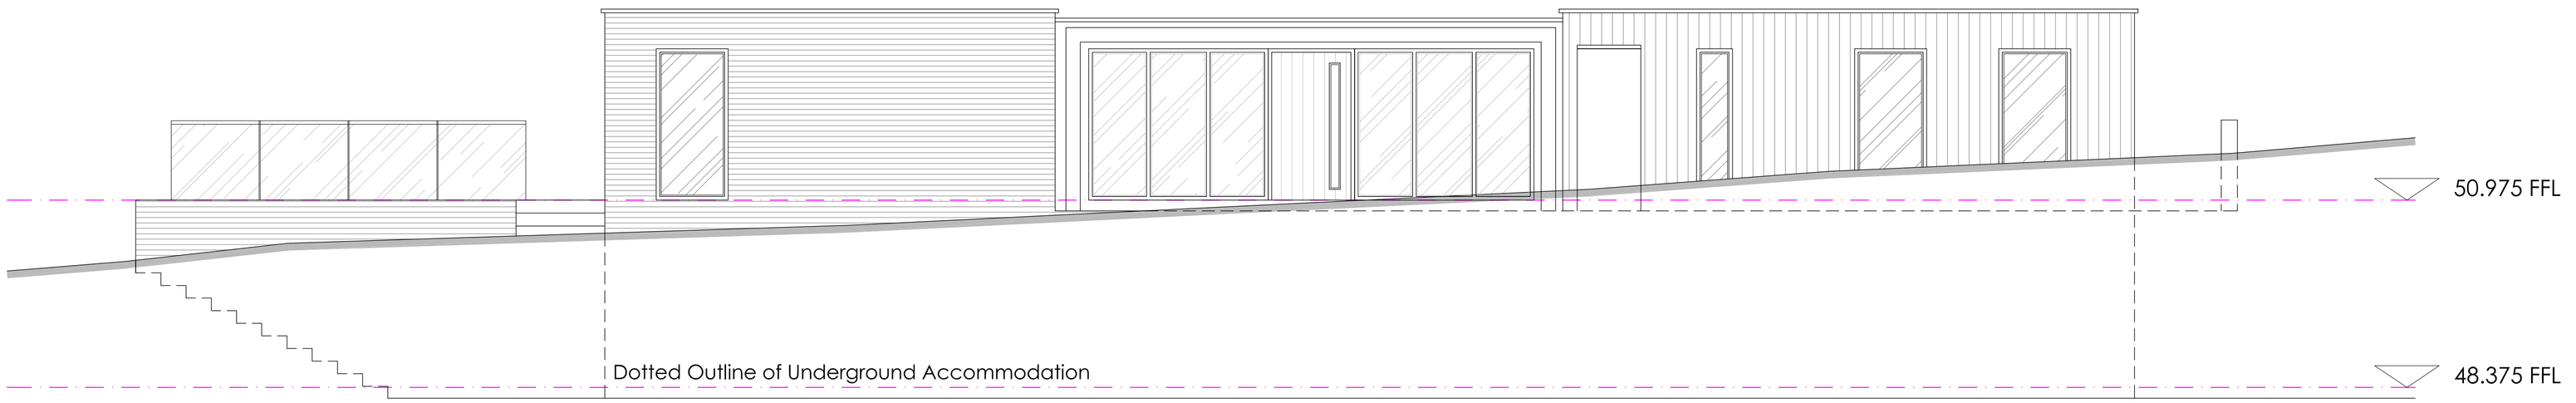

West Elevation Scale 1:50

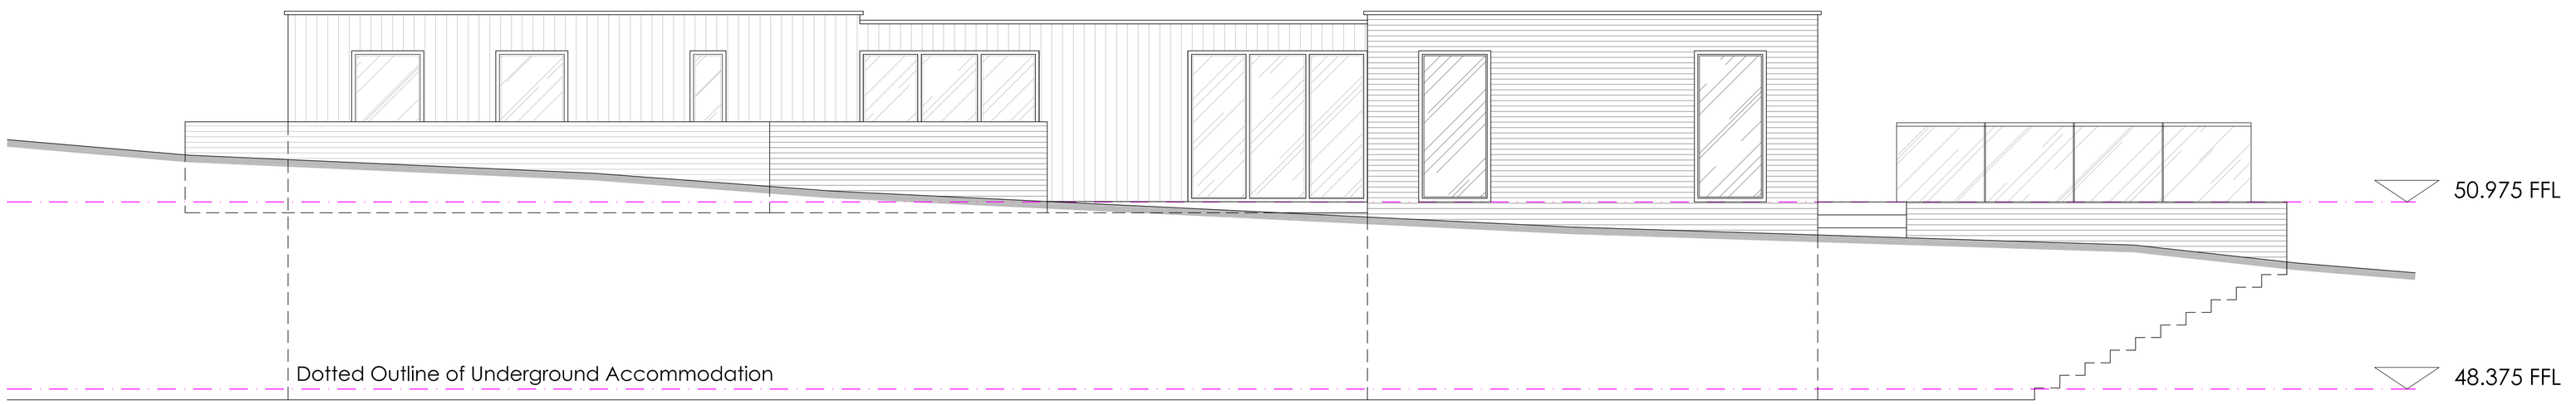

East Elevation Scale 1:50

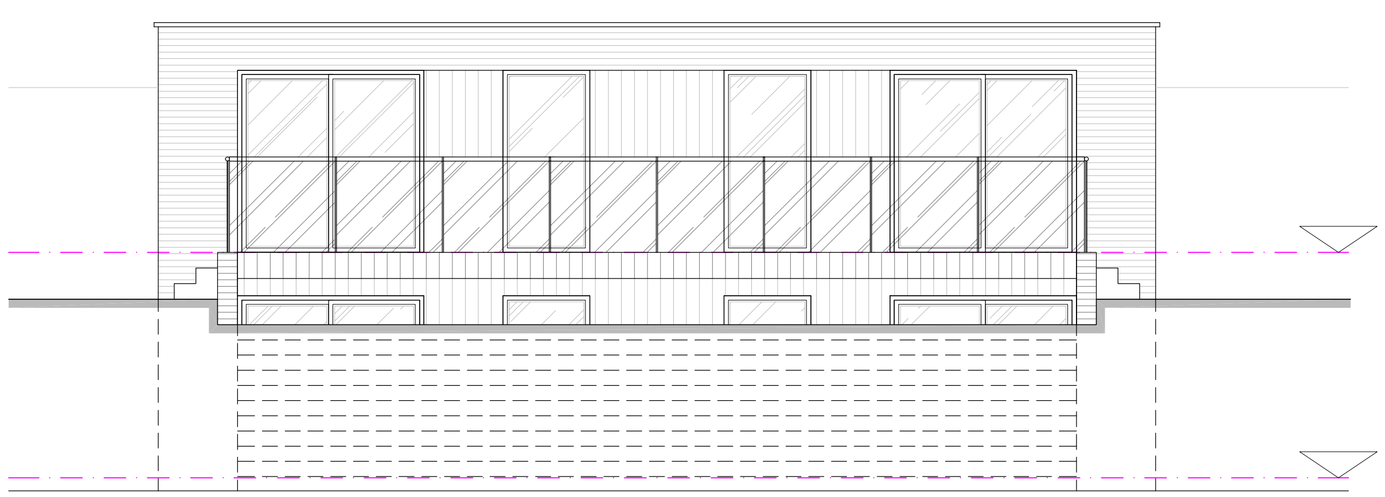

North Elevation (true) Scale 1:50



North Elevation Scale 1:50

Hewitt&Carr Architects
A: DaisyBank House I 17-19 Leek Road I Cheadle I ST10 1JE
T: 01538 756888
E: enquiries@hcarchitects.co.uk
W: www.hcarchitects.co.uk

Client
Mr M Thompson

Project
Residential Development
Bromley Wood
Morrilow Heath

Title
Proposed Elevations

PLANNING

Status
Planning

Date NOV 2018
Drawn NJH

Scale @A1 AS STATED
Checked

Project No 00844
Drawing No. _ AL(0)03
Rev

File Ref: H:\REF