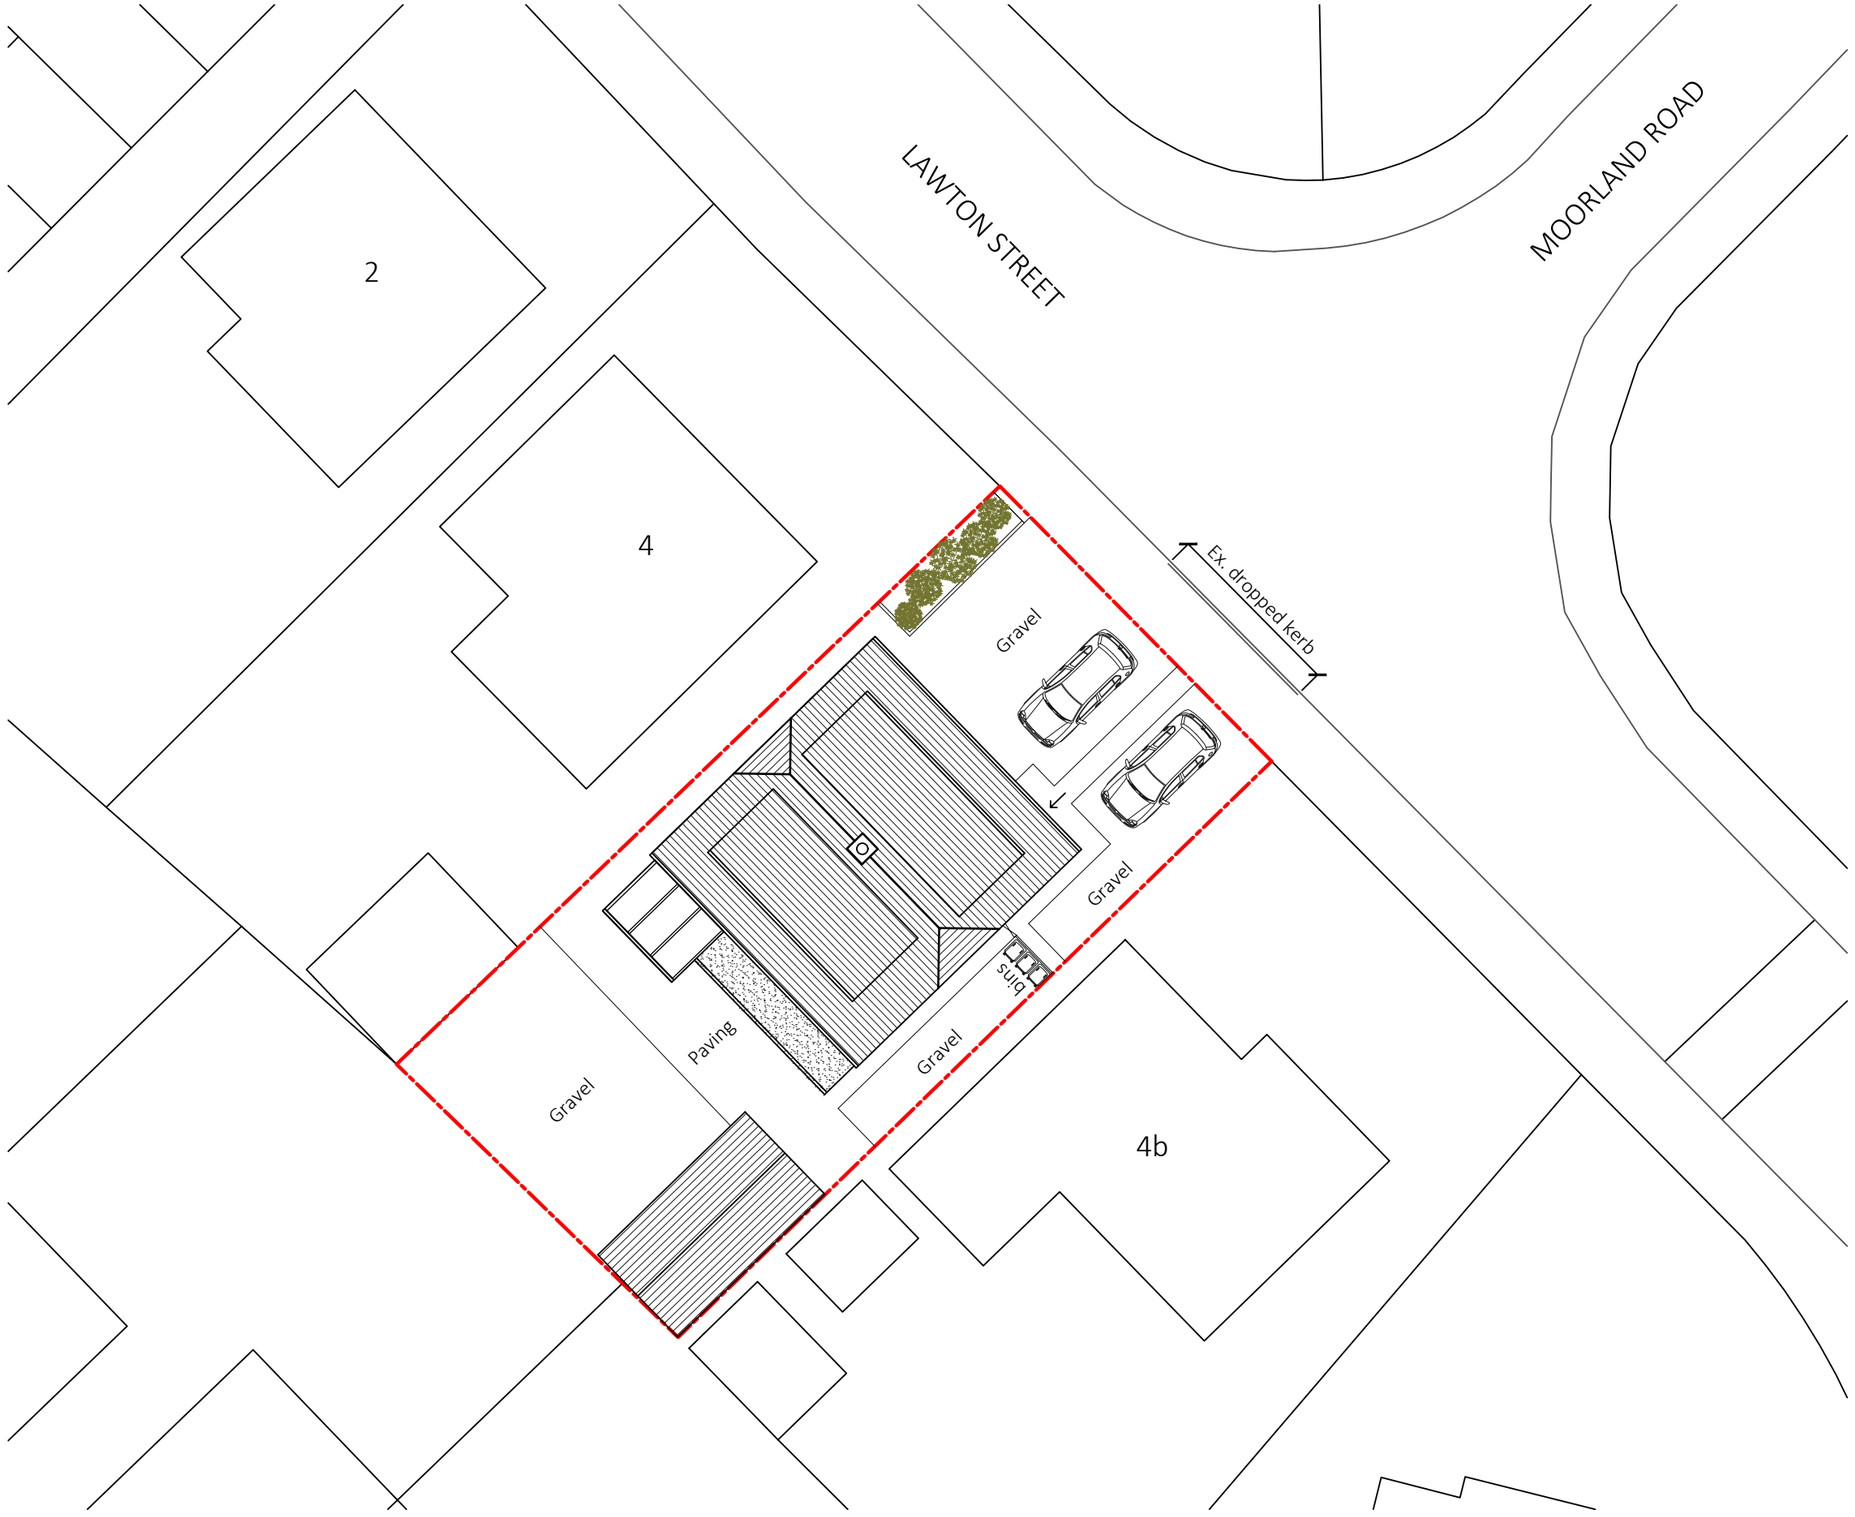


NOTES

.	.	.

ADDED VALUE ARCHITECTURE

Registered Office:
Added Value Architecture Ltd.
Grosvenor House, 3 Chapel St.
Congleton, CW12 4AB

Company No: 11124740
e. architect@ava-ltd.com
t. 01782 248 524 / 07801 44 03 11
www.ava-ltd.com

4a Lawton Street

Biddulph, Staffordshire, ST8 6EQ
for Mrs Harper

Site/Block as Existing

Scale:	1:200 @A3	
Date:	February 2019	
Ref:	181006(EX)001	revision -