

NOTES

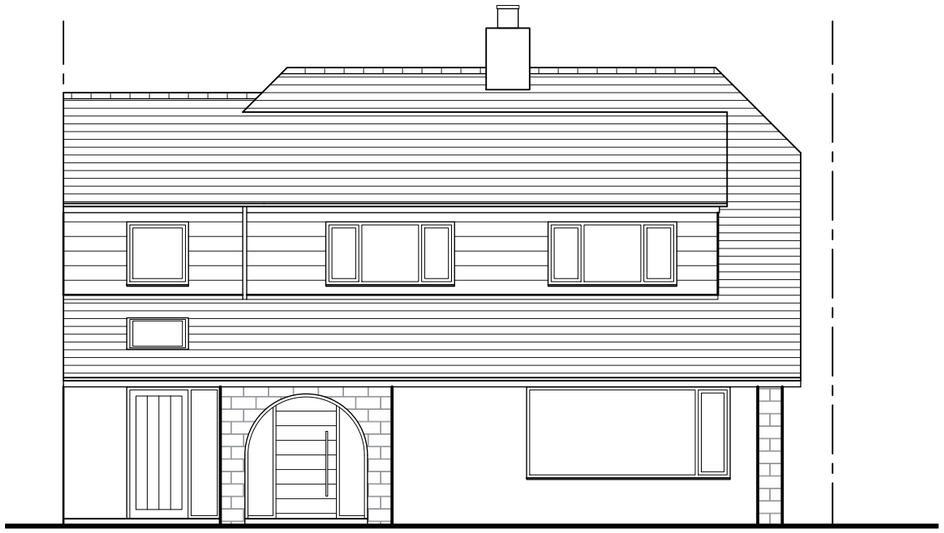


Front Elevation (North East)

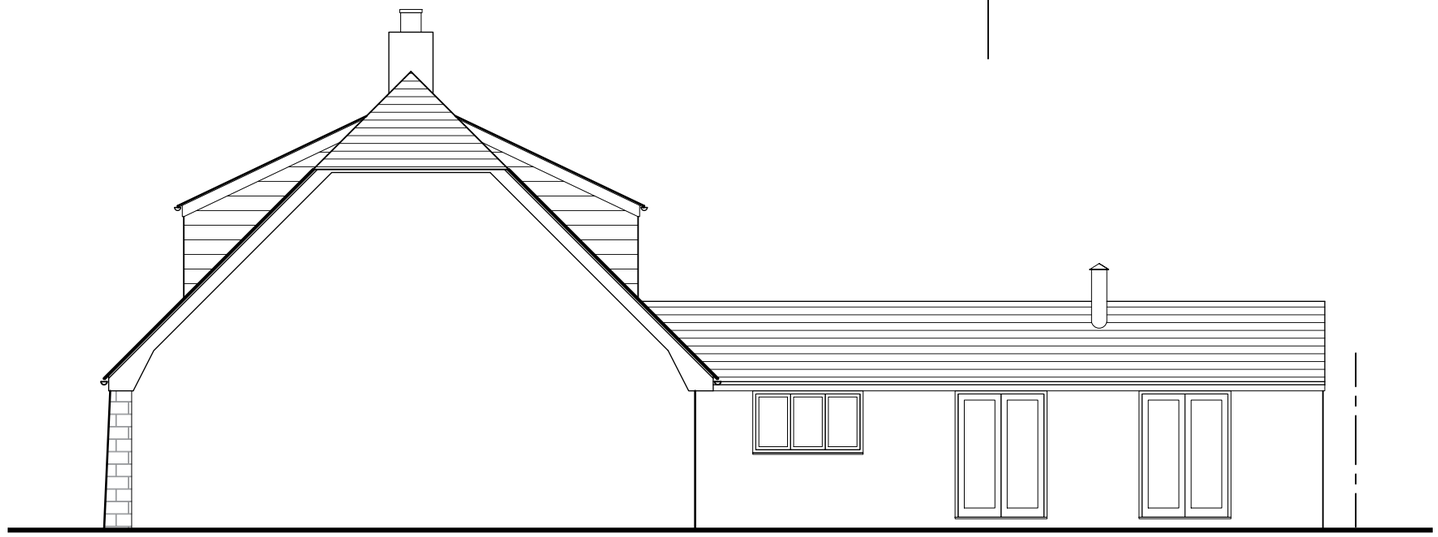

Side Elevation (North West)



Rear Elevation (South West)

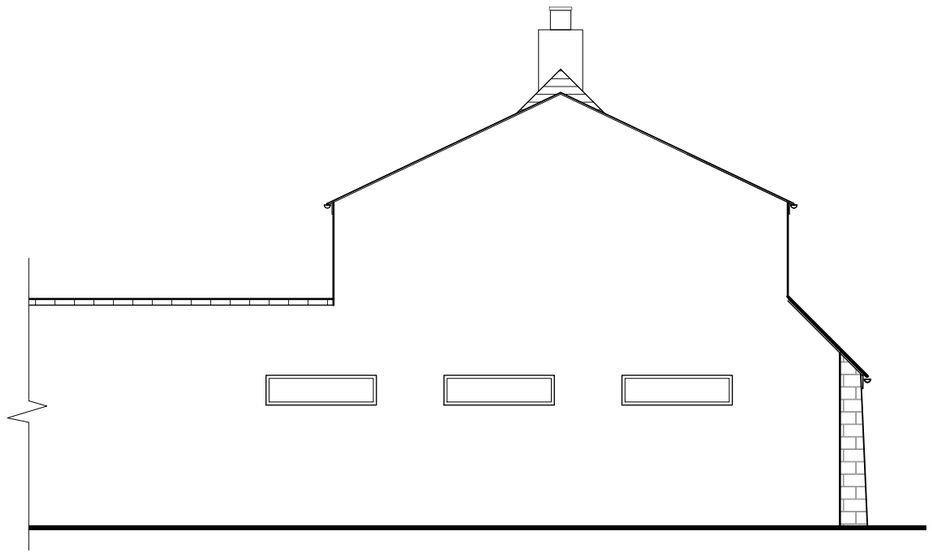

Side Elevation (South East)

Metres
01 02 03 04 05 10

SCALE 1:100

.	.	.

ADDED VALUE ARCHITECTURE

Registered Office:
Added Value Architecture Ltd.
Grosvenor House, 3 Chapel St.
Congleton, CW12 4AB

Company No: 11124740
e. architect@ava-ltd.com
t. 01782 248 524 / 07801 44 03 11
www.ava-ltd.com

4a Lawton Street

Biddulph, Staffordshire, ST8 6EQ
for Mrs Harper

Elevations as Proposed

Scale:	1:100 @A3	
Date:	February 2019	
Ref:	181006(PR)003	revision -