

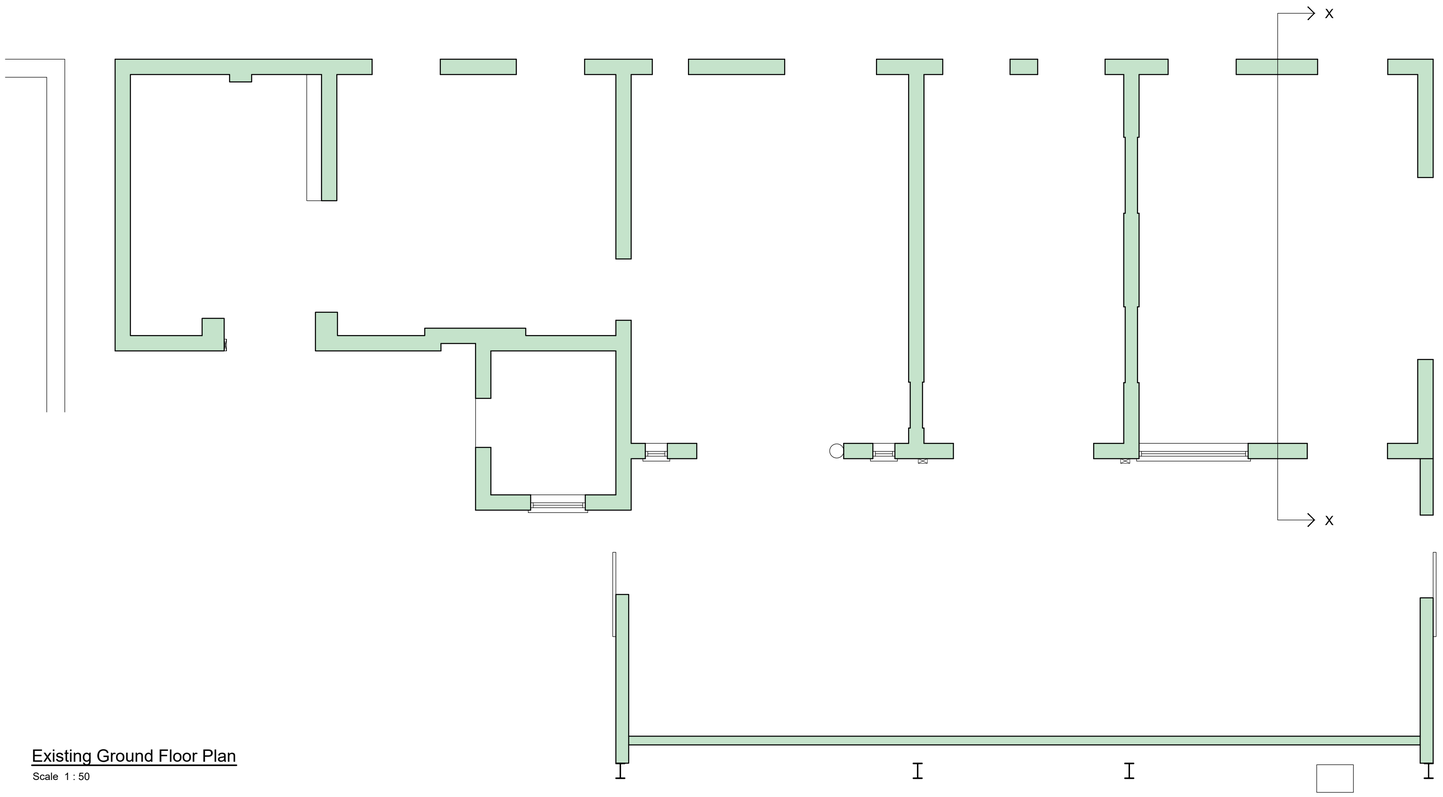



Existing Ground Floor Plan
Scale 1 : 50

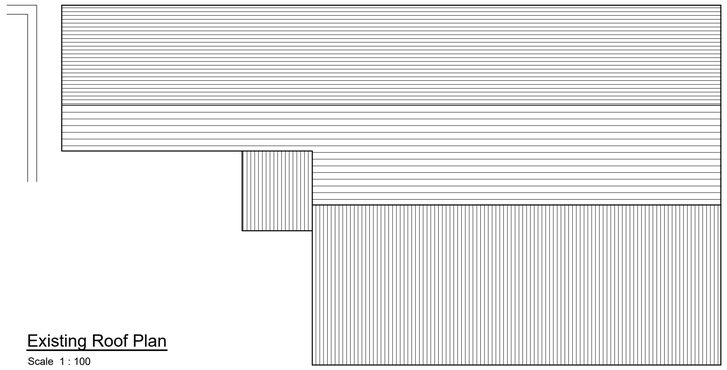


Existing Roof Plan
Scale 1 : 100

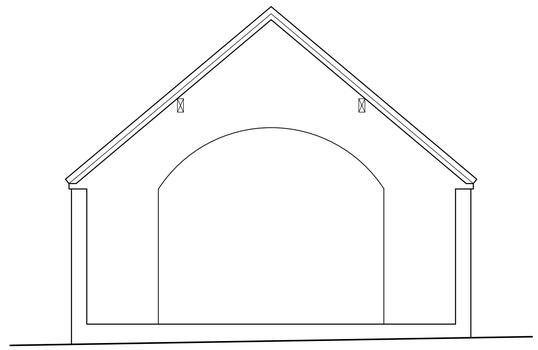


Existing Cross-Section X - X *(Adjacent Field)*
Scale 1 : 50

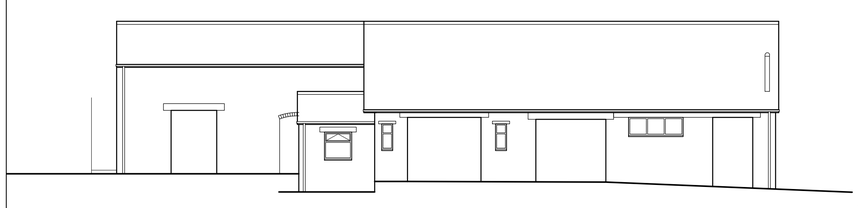


Existing Partial Front Elevation
Scale 1 : 100

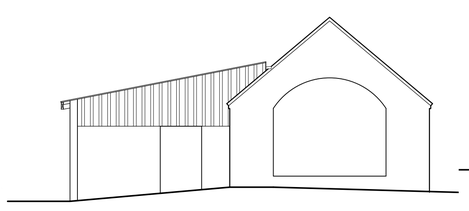

Existing Gable Elevation
Scale 1 : 100

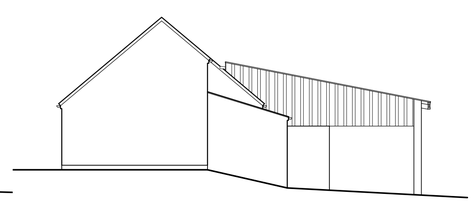

Existing Gable Elevation
Scale 1 : 100

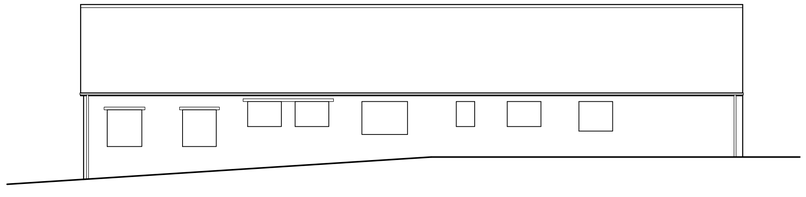

Existing Rear Elevation
Scale 1 : 100



Existing Front Elevation
Scale 1 : 100

0m 0.5 1 1.5 2 3 4 5m
SCALE 1:50

0m 1.0 2 3.0 4 6 8 10m
SCALE 1:100

CDM 2015

UNLESS NOTED OTHERWISE BELOW, AJS STRUCTURAL DESIGN LTD (THE DESIGNER) HAS NOT IDENTIFIED ANY SIGNIFICANT RISK ASSOCIATED WITH THE DESIGN INTENT SHOWN ON THIS DRAWING WHICH COULD NOT BE MANAGED SAFELY BY A COMPETENT CONTRACTOR.

WHERE WE HAVE IDENTIFIED RISKS BELOW, REFER TO THE PROJECT RISK ASSESSMENTS ISSUED WITH DESIGN CALCULATIONS.

ELEMENT/OPERATION	IDENTIFIED HAZARDS
X X X	X X X

WHERE THE ABOVE IS BLANK -
NO UNUSUAL RISKS HAVE BEEN IDENTIFIED

RISK LEGEND

COMPULSORY ACTION
PROHIBITIVE ACITON
INFORMATION
WARNING

Rev.	Revision Description	Drn			Date
B	Revised to steel frame lean to.	JG			28-03-2019
A	Alterations to suit existing structure.	JG			22-01-2019

A.J.S.
Structural Design
62 Carter Street
Uttoxeter
Staffs. ST14 8EU
Tel: 01889 568056
Fax: 01889 569805

Client:
Broad Oak Properties Ltd
RE: Barn Conversion - Smithy Cottage, Kingsley Moor, Stoke on Trent

Title:
Proposed Class Q Conversion: Existing Floor Plan, Elevations, Cross Sections and Roof Plan

Drawn by:	Date:	Stage:
NM	January 2019	Planning

Scales:
As Shown Paper Size A1

Drawing No: A3810 - 001
Revision B