

SCALE (1:50 PLANS)
0 1m 5m

N


GROUND FLOOR PLAN - EXISTING

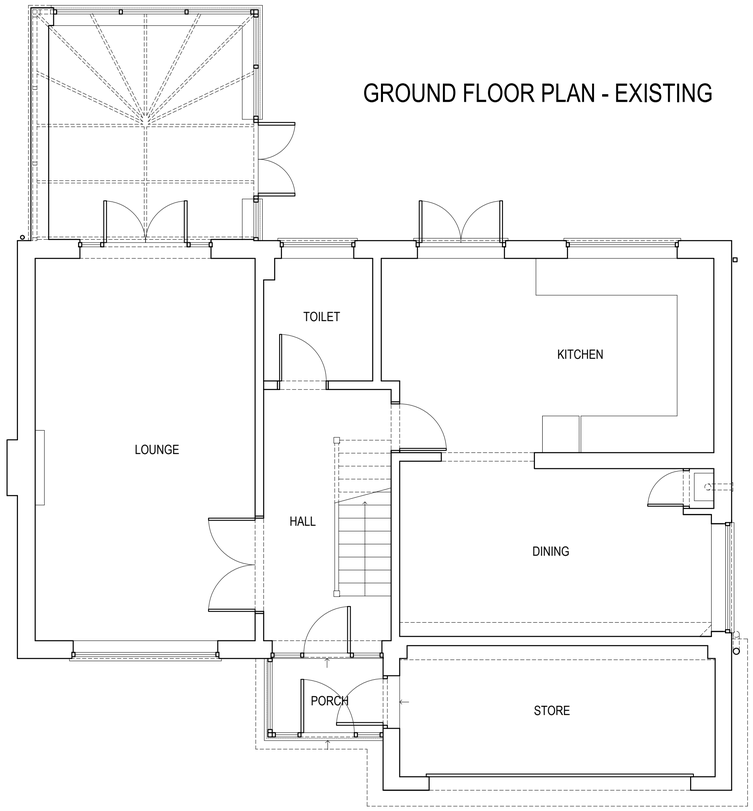

FIRST FLOOR PLAN - EXISTING

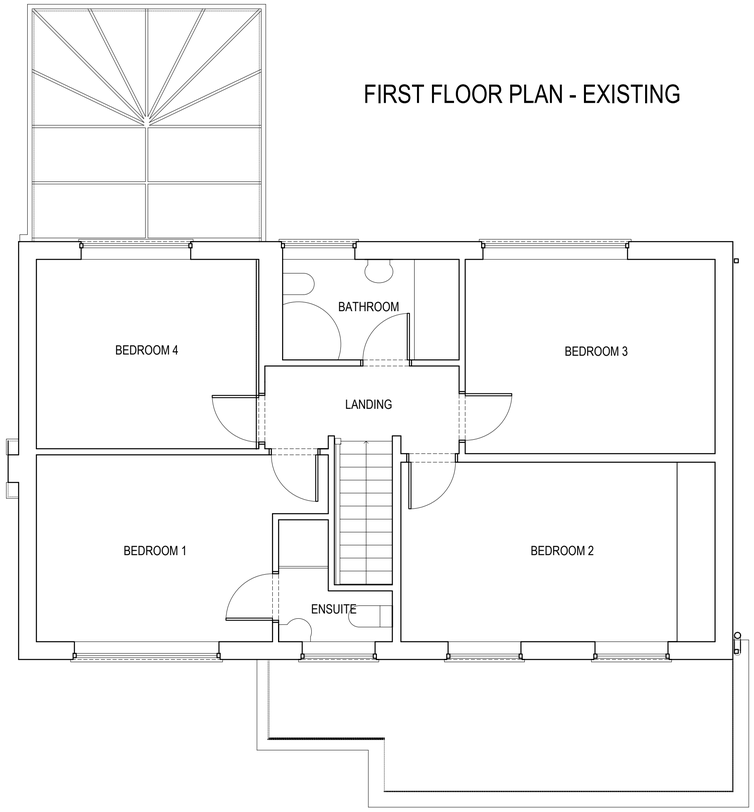

ROOF PLAN - EXISTING

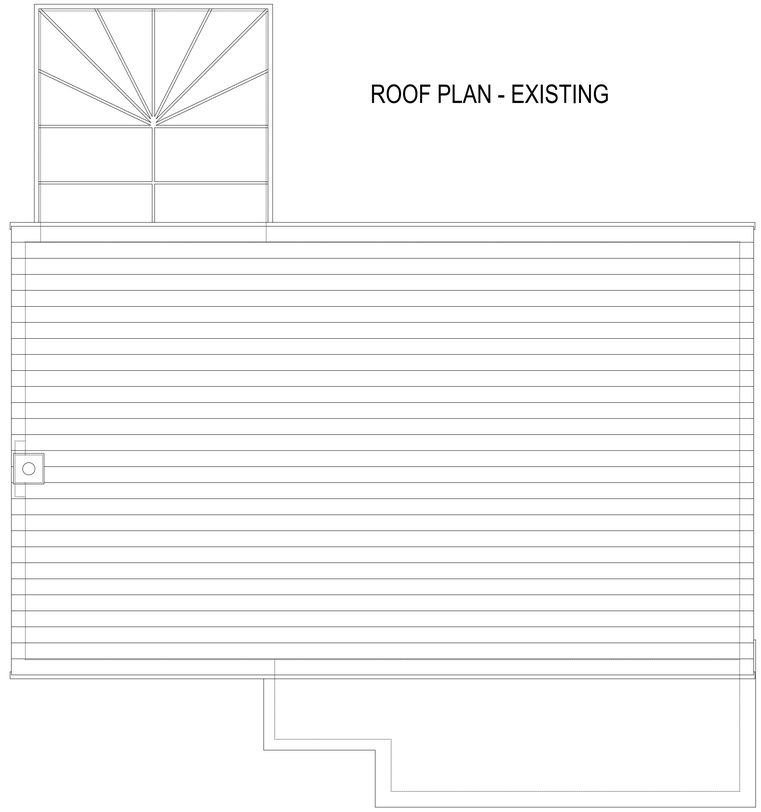





FRONT (NORTH) ELEVATION - EXISTING



SIDE (WEST) ELEVATION - EXISTING

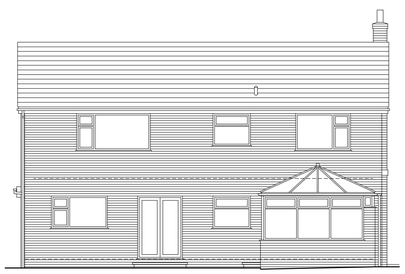

REAR (SOUTH) ELEVATION - EXISTING

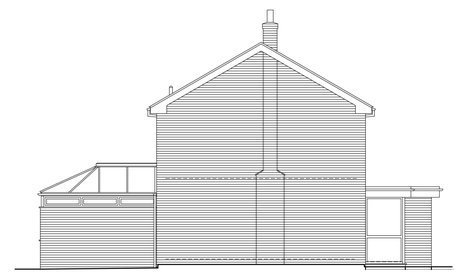

SIDE (EAST) ELEVATION - EXISTING

SCALE (1:100 ELEVATIONS)
0 2m 10m

©COPYRIGHT DAVID BAILEY ARCHITECT LTD

NOTES:

BUILDER TO CHECK SETTING OUT DIMENSIONS WITH THE ARCHITECT PRIOR TO CONSTRUCTION AND NOT RELY ON SCALING OFF DRAWINGS.

REV.	DESCRIPTION	DATE	INT.

DAVID BAILEY ARCHITECT LTD
Gillow Fold Farm, 26 Mow Lane, Gillow Heath,
Biddulph, Staffordshire, ST8 6QQ
Tel: 01782 516355 E-mail: davidbailey.architect@btinternet.com

PROJECT: 5 GRANGEFIELDS, BIDDULPH, STAFFORDSHIRE, ST8 7SA - EXTENSION AND PORCH

SCALE: 1:50 @A1 (PLANS) 1:100 @A1 (ELEVATIONS)

DATE: FEB 2019

DRAWN BY: DB

TITLE: GROUND FLOOR PLAN, FIRST FLOOR PLAN , ROOF PLAN AND ELEVATIONS - EXISTING

JOB NUMBER: 00770

DRAWING NUMBER: 00770-001