SCALE (1:50 PLANS)
0 1m 5m

N




FRONT (NORTH) ELEVATION - PROPOSED



SIDE (WEST) ELEVATION - PROPOSED



REAR (SOUTH) ELEVATION - PROPOSED

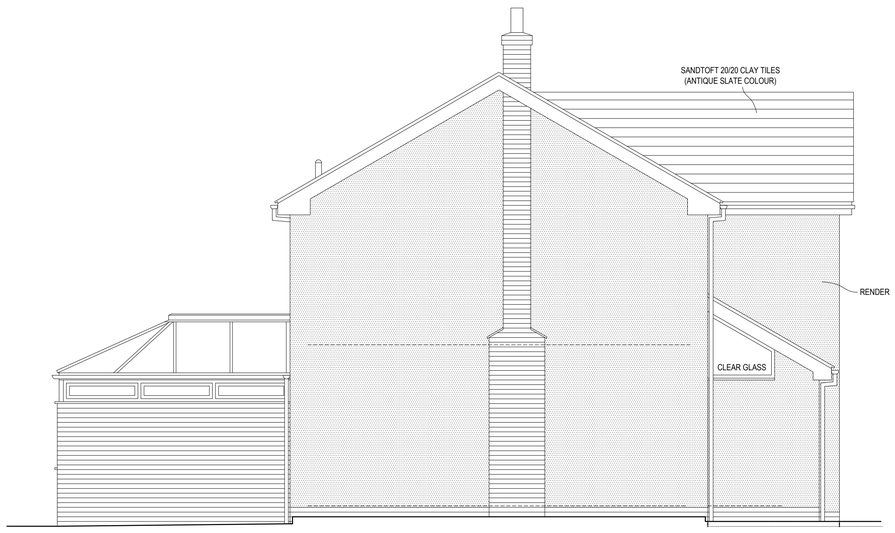

SIDE (EAST) ELEVATION - PROPOSED

©COPYRIGHT DAVID BAILEY ARCHITECT LTD

NOTES:

BUILDER TO CHECK SETTING OUT DIMENSIONS WITH THE ARCHITECT PRIOR TO CONSTRUCTION AND NOT RELY ON SCALING OFF DRAWINGS.

REV.	DESCRIPTION	DATE	INT.

DAVID BAILEY ARCHITECT LTD
Gillow Fold Farm, 26 Mow Lane, Gillow Heath,
Biddulph, Staffordshire, ST8 6QQ
Tel: 01782 516355 E-mail: davidbailey.architect@btinternet.com

PROJECT: 5 GRANGEFIELDS, BIDDULPH, STAFFORDSHIRE, ST8 7SA - EXTENSION AND PORCH

SCALE: 1:50 @A1

DATE: MAR 2019

DRAWN BY: DB

TITLE: ELEVATIONS - PROPOSED

JOB NUMBER: 00770

DRAWING NUMBER: 00770-004