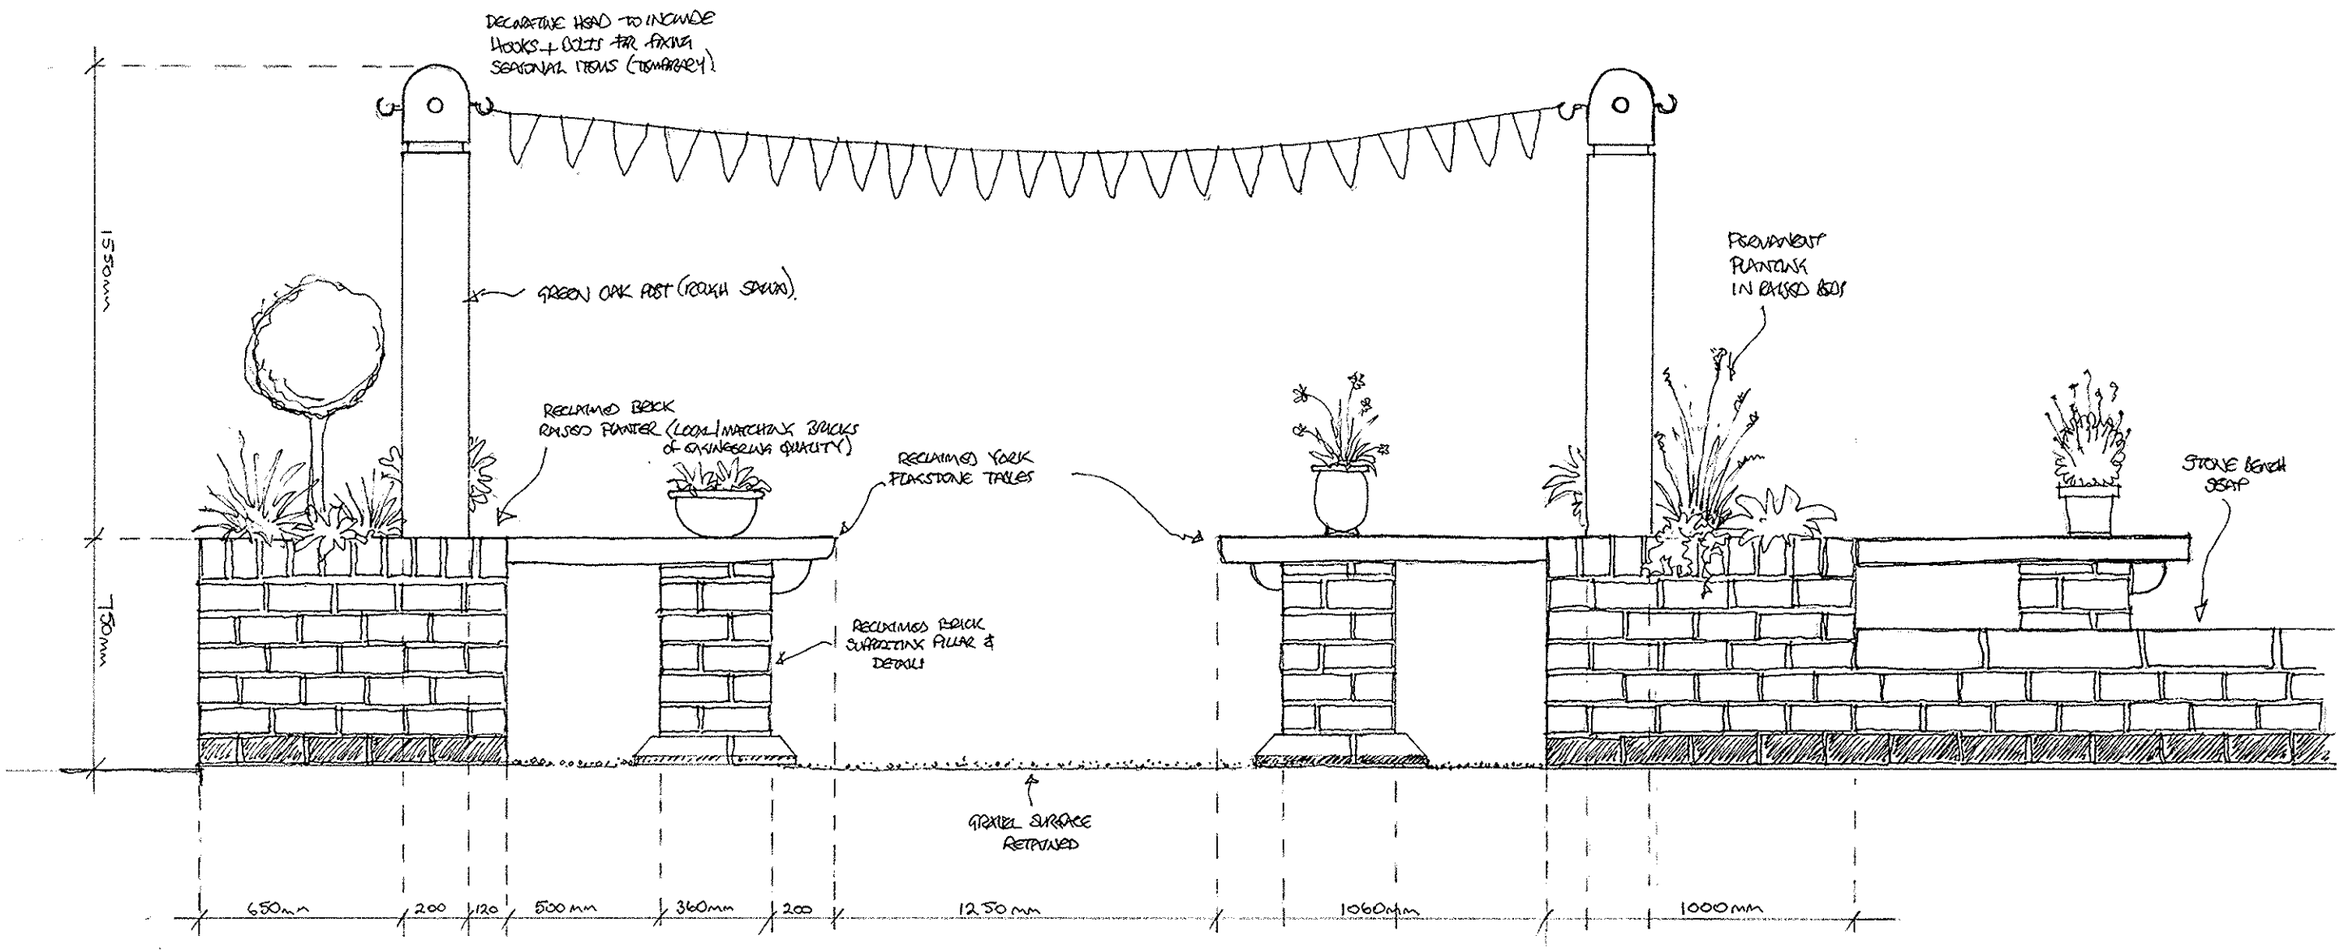

HETTY'S TEA SHOP
FROSHALL WHARF
ELEVATION A—A.
SCALE : 5cm = 1METRE
BOTTLE KILN DESIGN.

scale
1:20