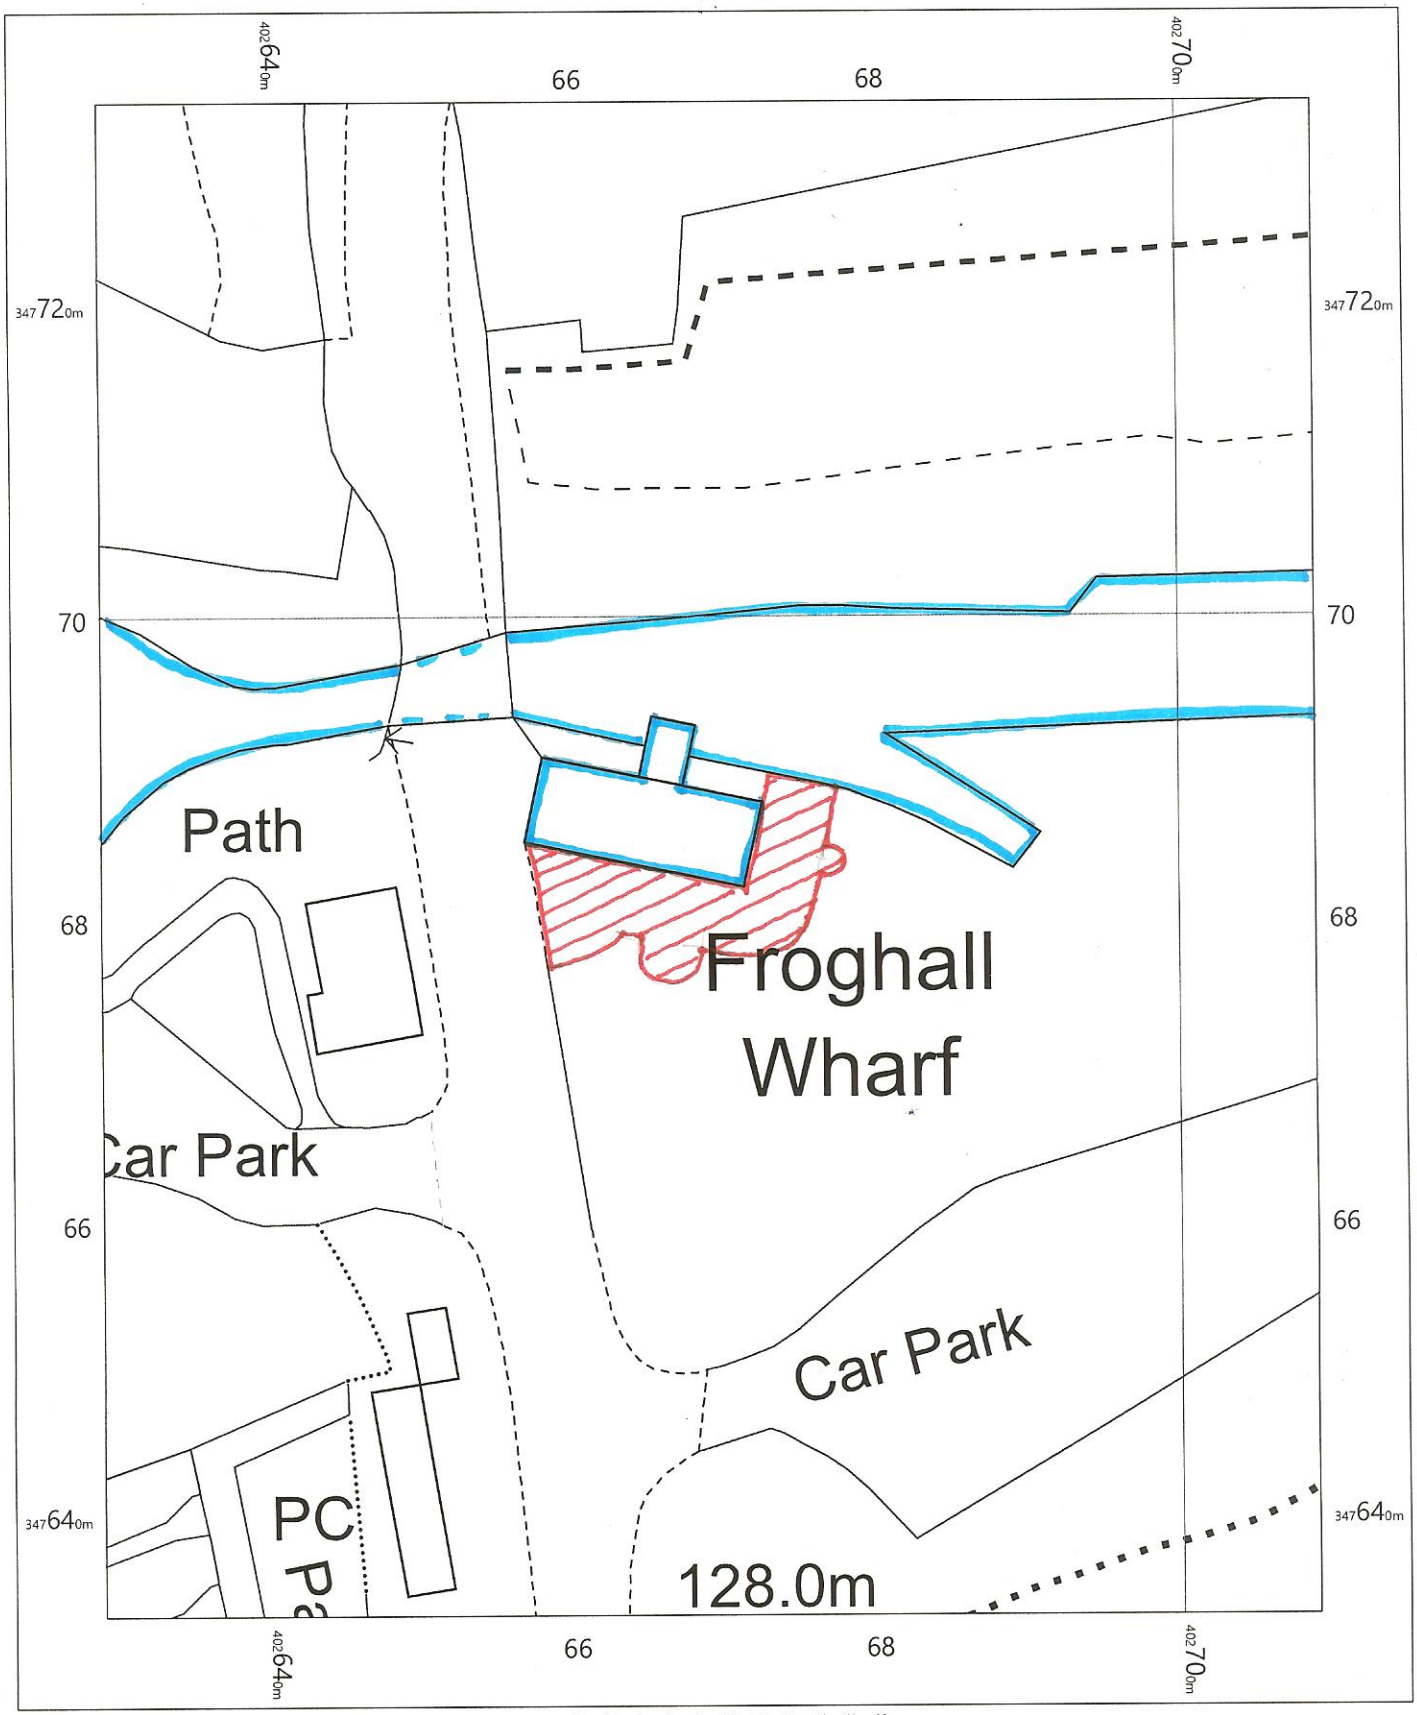

OUTLINED IN RED = APPLICATION SITE
OUTLINED IN BLUE = OWNED BY CANAL & RIVER TRUST
AREA OF APPLICATION + SURROUNDING AREA OWNED BY STAFFORDSHIRE COUNTY COUNCIL.

HETTY'S TEA SHOP.
PROPOSED LANDSCAPING
SCALE 1:500
BLOCK PLAN OF AREA IN PROPOSAL.

N

OS MasterMap 1250/2500/10000 scale
Thursday, November 22, 2018, ID: JEW-00758527
maps.johnewright.com

1:500 scale print at A4, Centre: 402669 E, 347684 N

©Crown Copyright Ordnance Survey. Licence no. 100025568

OS Data

johnewright