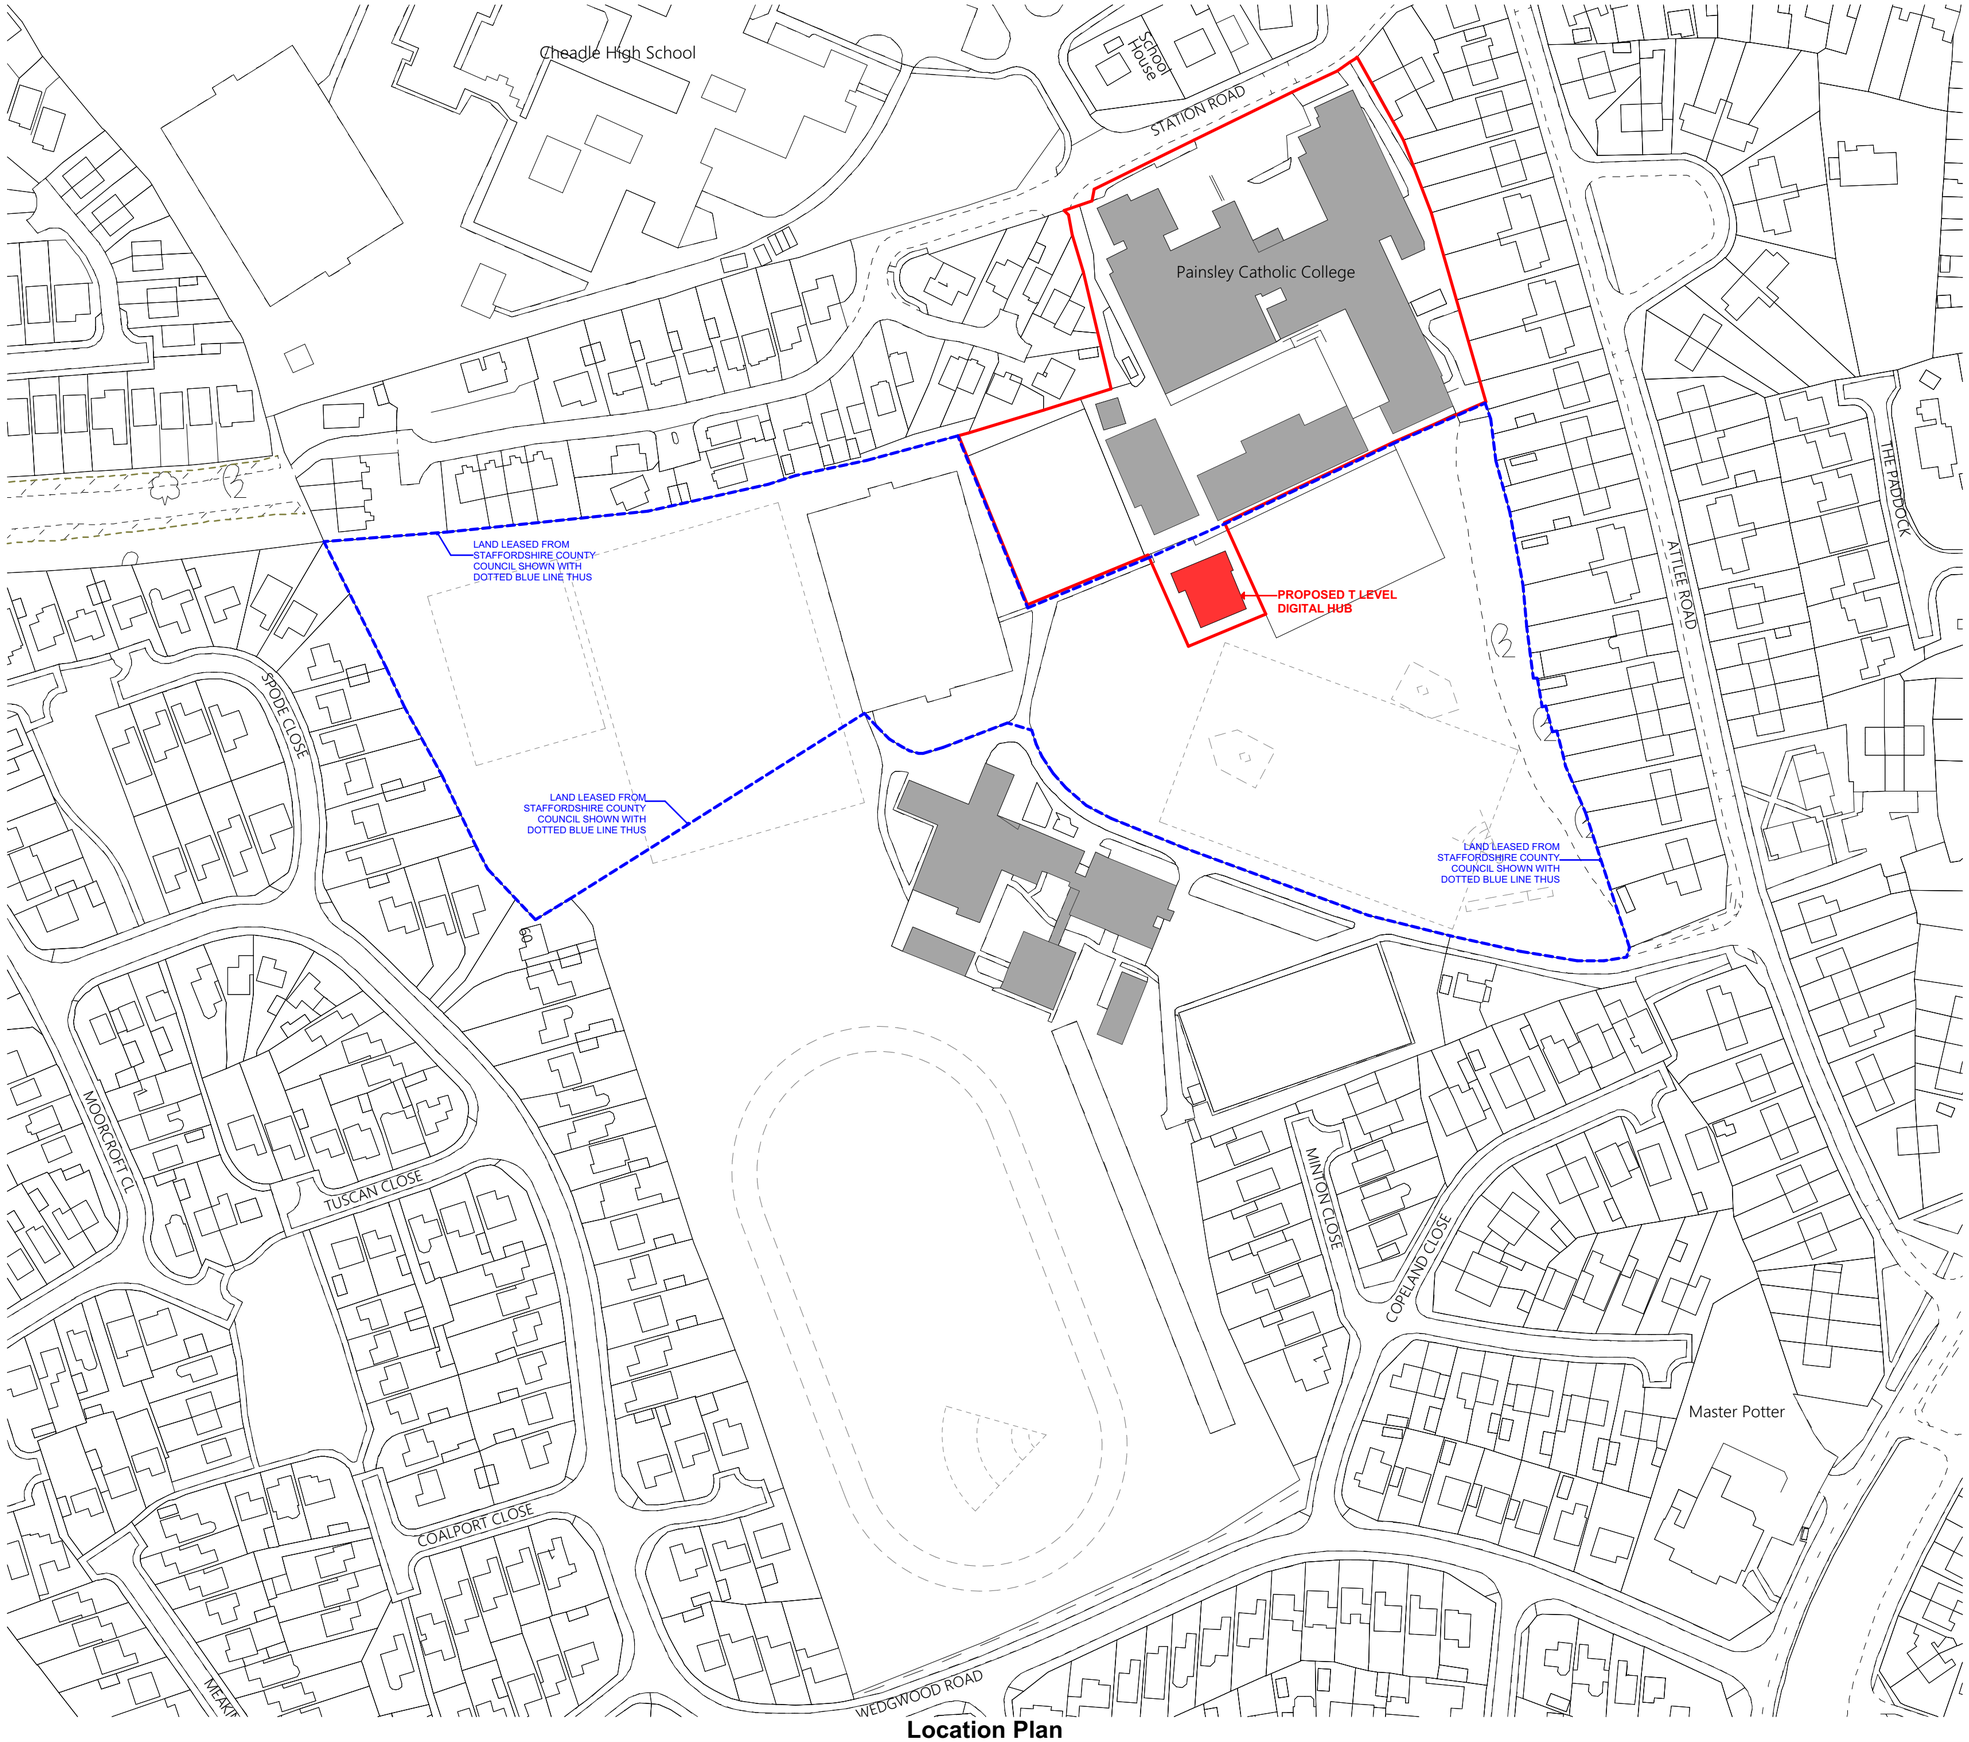

Location Plan

N

LICENSE NUMBER: 100006115

0 20 40 60 80 100M

Rev ID	Date	Comment

wood goldstraw yorath
ARCHITECTS QUANTITY SURVEYORS CDM CO-ORDINATORS

Churchill House, Regent Road, Stoke on Trent, ST1 3RH.
Tel: 01782 208000 Fax: 01782 208712 E-mail: info@woodgoldstraw.co.uk
www.woodgoldstraw.co.uk

Client.
Painsley Catholic College

Project.
Proposed T Level Digital Hub

Scale	Issue Date
1:1250	18/03/2019
Sheet Size: A2	Drawn: L.W

Title.
Location Plan

Drawing Number	/ (Revision)	Revison ID
2923-53-12		

CAD file path:
X:\0 PROJECTS\2923 Painsley RCS, Cheadle\2923-53 Digital and Technology Hub\Design\ArchiCAD \2923-53 Scheme G Levels.bpn

Copyright. Wood Goldstraw Yorath LLP.
Contractors are to check all dimensions on site and refer any discrepancies to the Architect immediately. This drawing has been prepared for planning purposes only and to the best of our knowledge the original digital document is accurate at the stated scale. However, we cannot accept liability for the accuracy of third party data (OS mappings, topographical survey information, etc) used in the production of this document which we have relied upon in good faith. Key dimensions are noted for reference and any further specific dimensional information can be provided upon request.