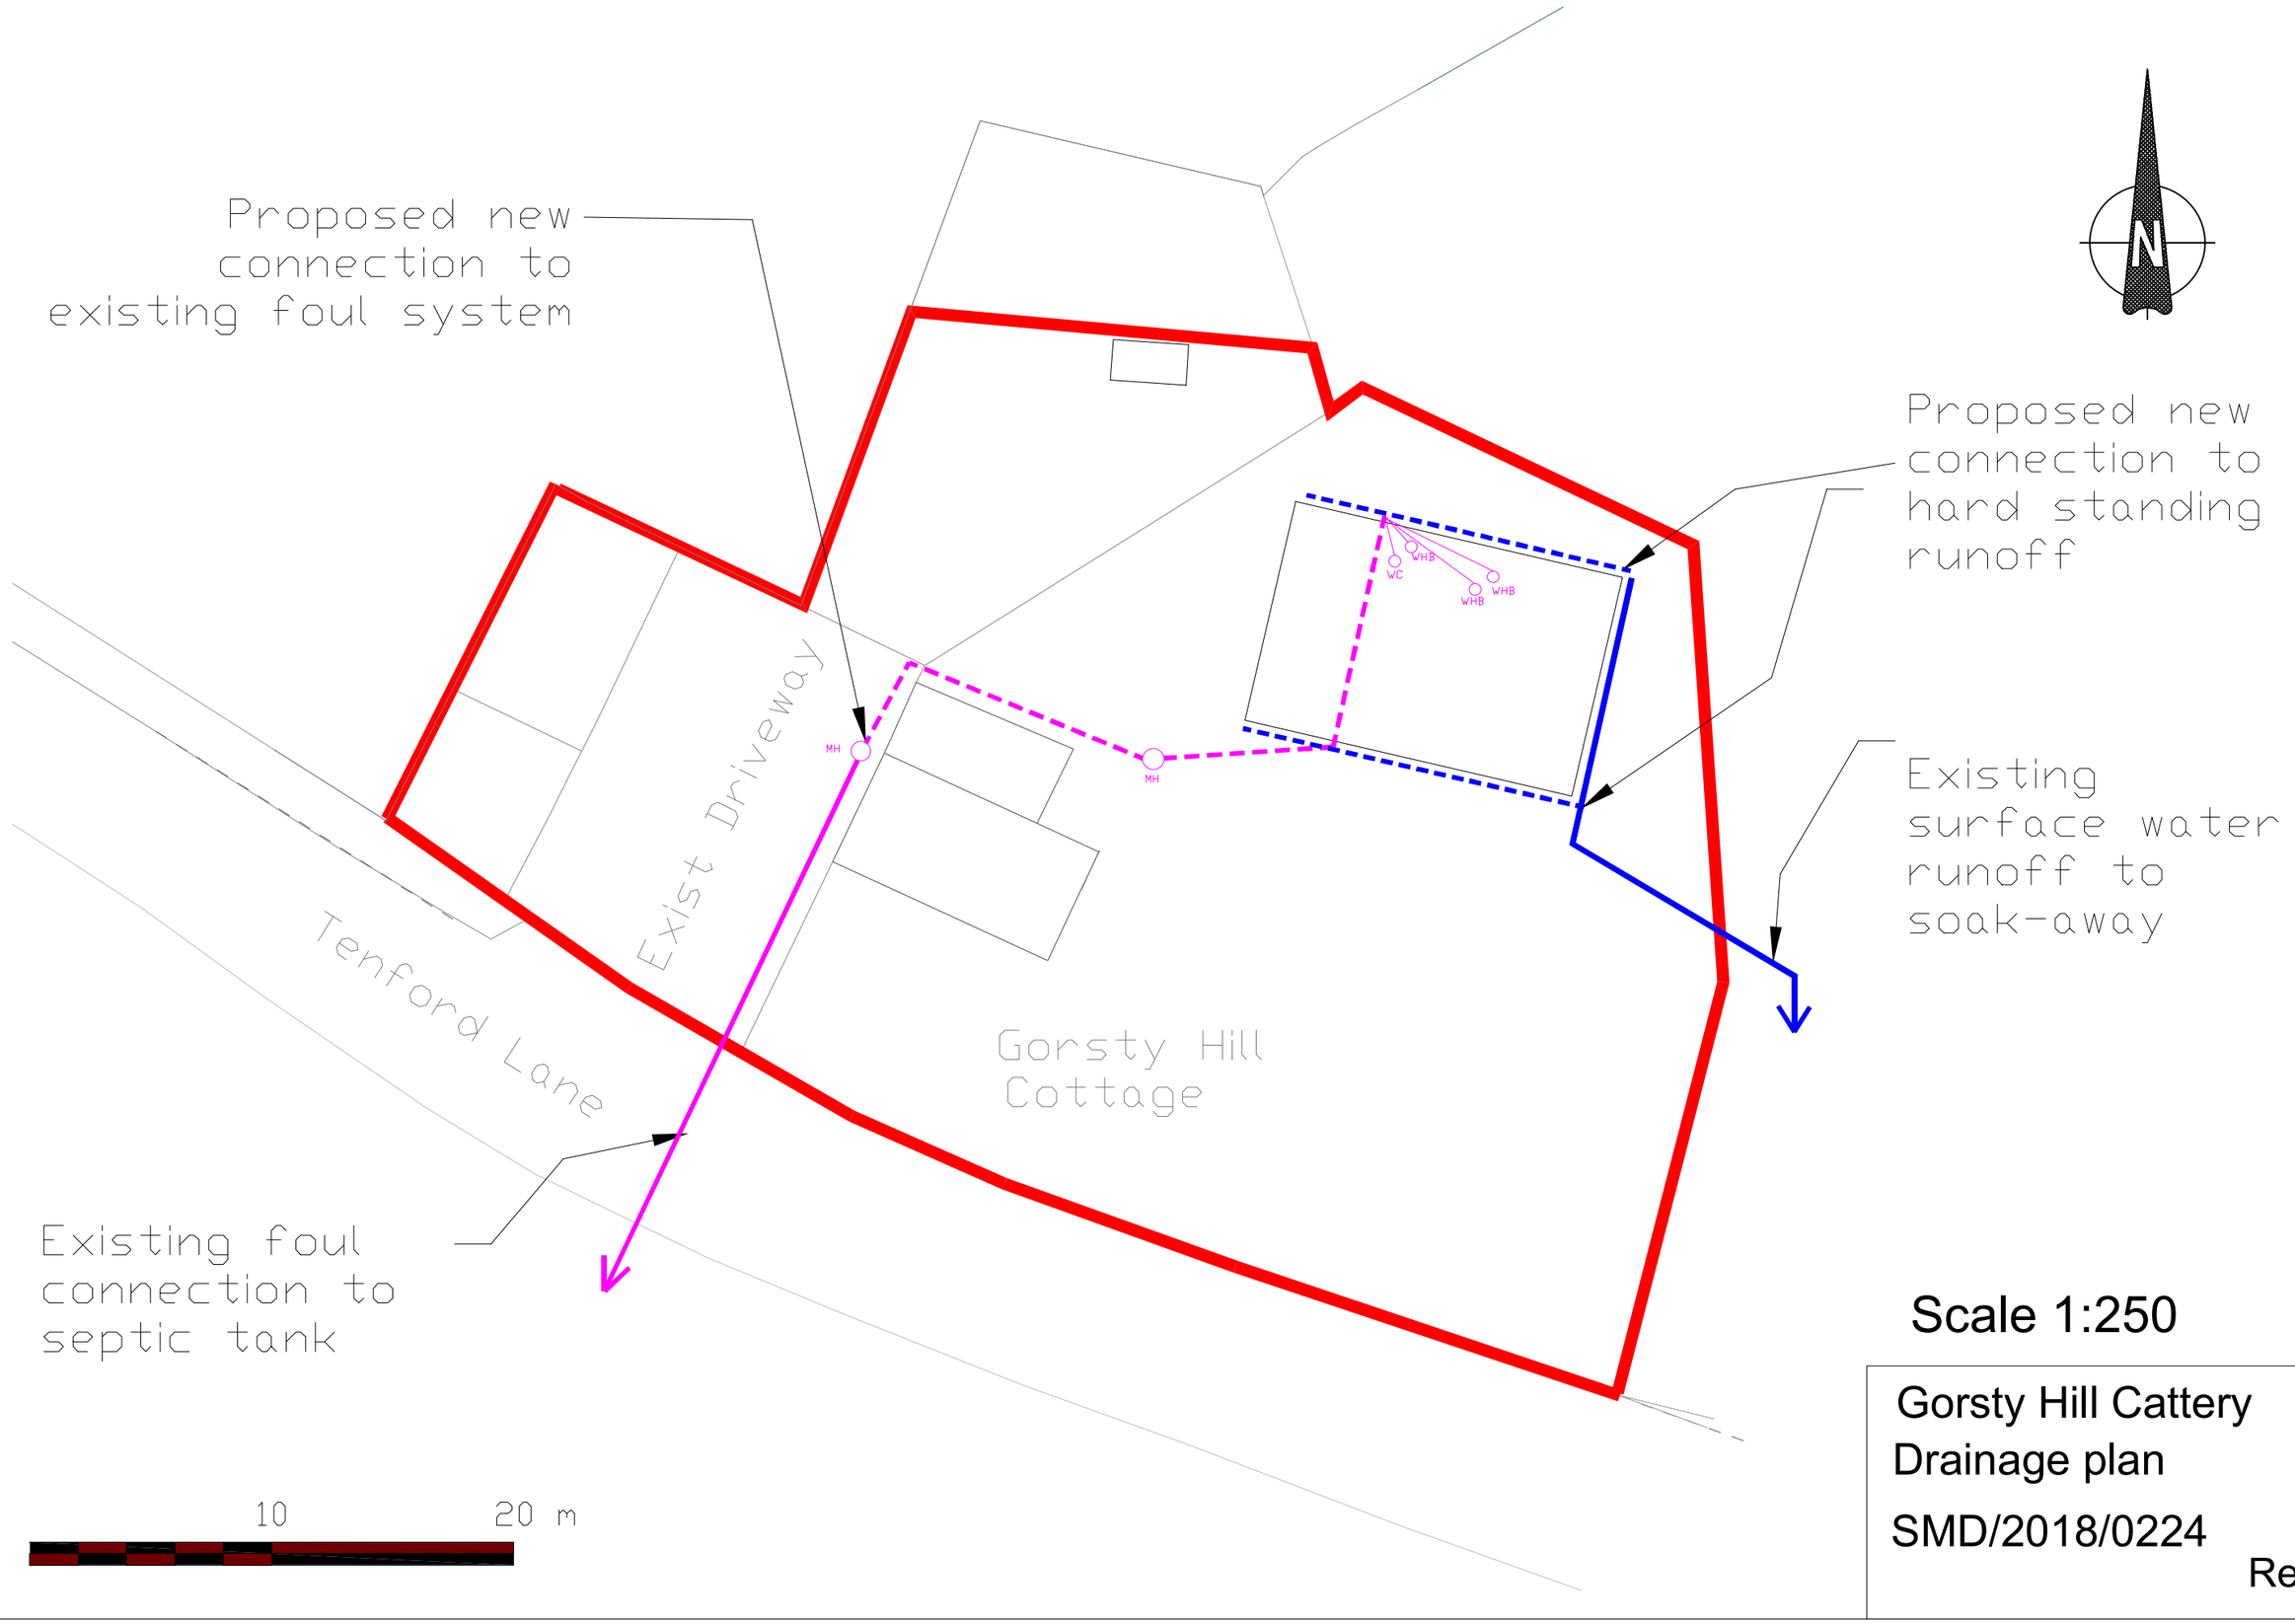

Scale 1:250

Gorsty Hill Cattery
Drainage plan

SMD/2018/0224

Rev 2