
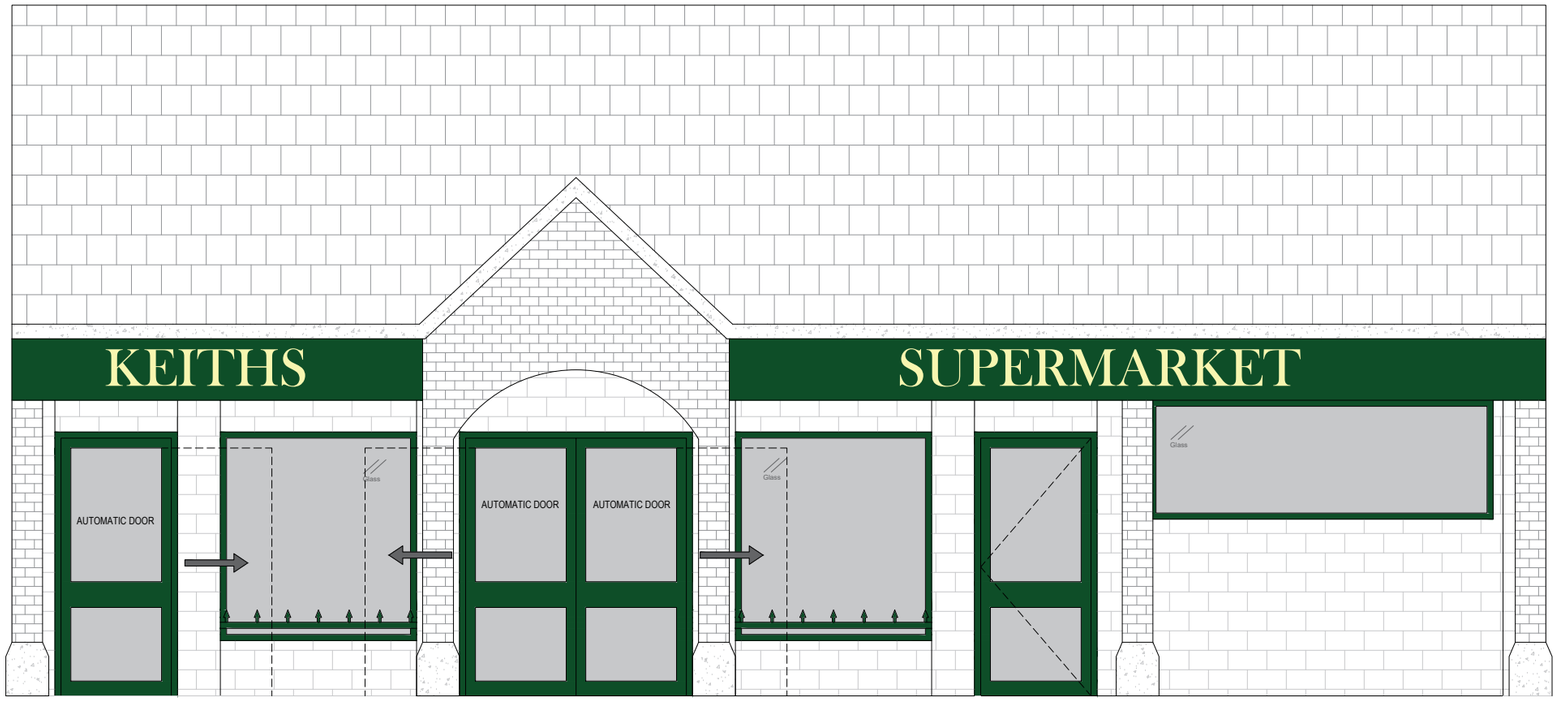


EXISTING FRONT ELEVATION

Scale 1:50

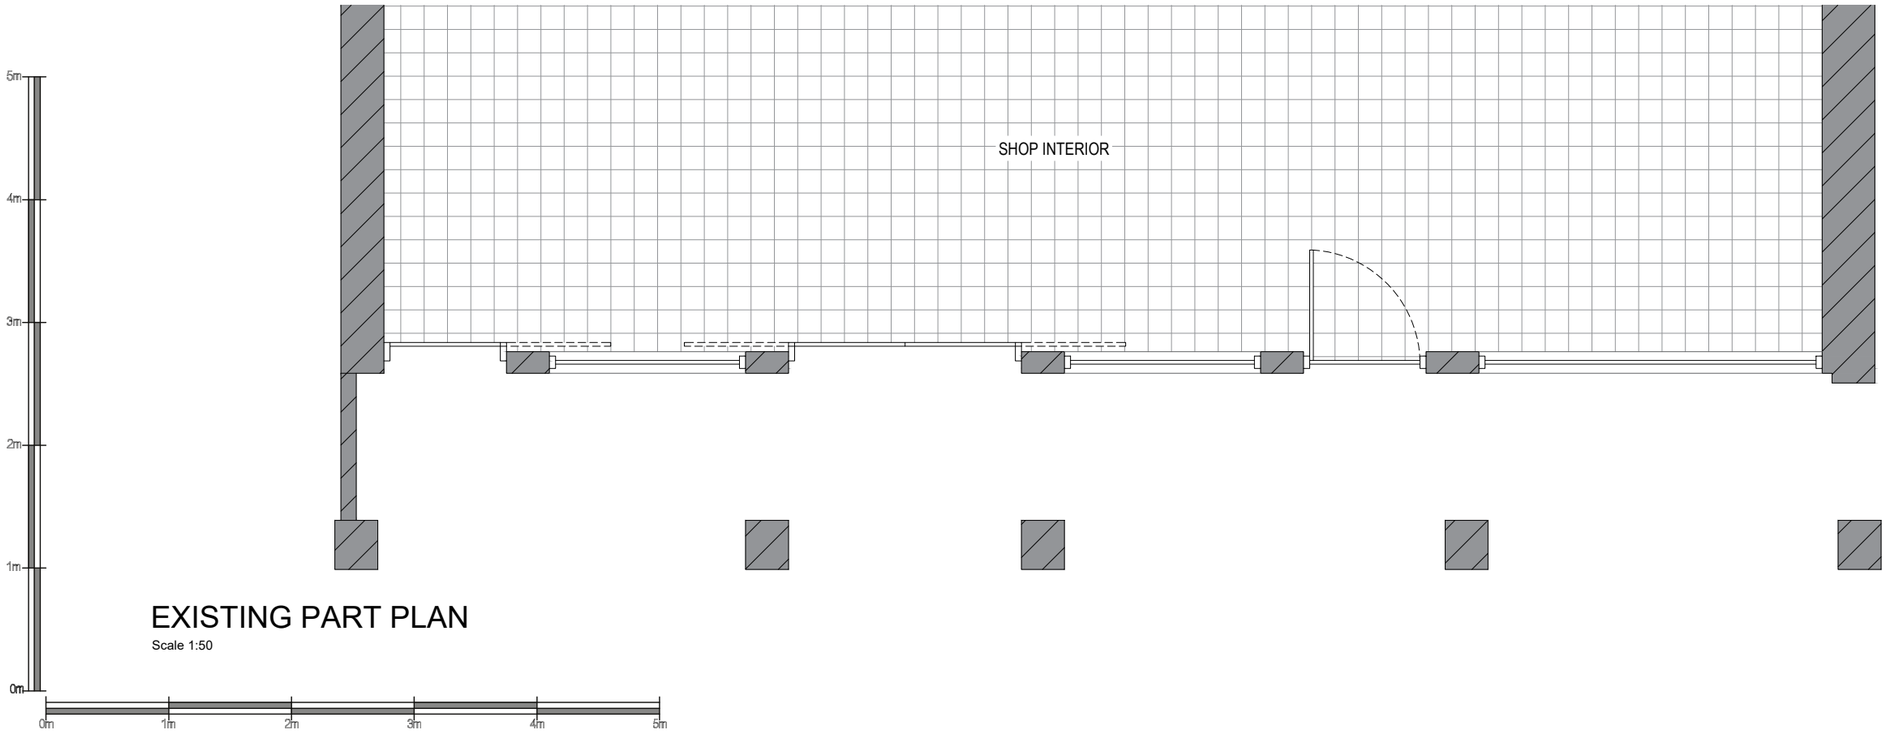

EXISTING PART PLAN

Scale 1:50

NM GROUP

Date:	Comments:	By:

GENERAL NOTES:

1) All dimensions in millimeters unless otherwise stated.

Site:
Nisa Brown Edge - Parrys Supermarkets,
199 High Lane,
Brown Edge,
Stoke on Trent

Drawing Title:

Existing Plan and Elevation

Ref:	Date: 28/01/2019	Rev:
Scale: 1:50	Paper: A3	Date Rev: