

Site Plan
SCALE 1 : 500

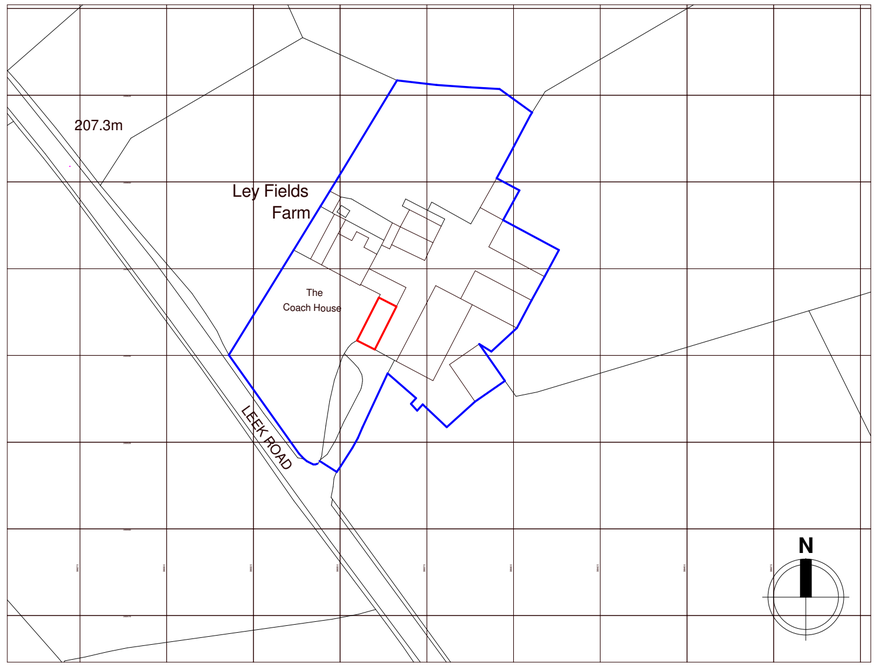

Ordnance Survey, (c) Crown Copyright 2019. All rights reserved. Licence number 100022432

Location Plan
SCALE 1 : 1250

all heights, sizes and dimensions should be checked on site by the contractor before any work is put in hand.

figured dimensions should be taken in preference to scaling and any errors or omissions reported to the architect at once

This drawing has been prepared in accordance with the CDM (Construction Design and Management) and all foreseeable design risks to those involved

Scale 1 : 500

0 5 10 25 50 m

Scale 1 : 1250

0 12.5 25 62.5 125 m

Rev	Date	By	Detail

Drawing status

S0

Client

Mrs Clowes

Project/Location

Removal of Condition 2

The Coach House
Leek Road
Cheadle
Staffordshire Moorlands
ST10 2EF

SMYTHEMAN ARCHITECTURAL

12 High Street
Tean, Stoke-on-Trent
ST10 4DZ
United Kingdom

T +44 (0)1538
F +44 (0)1538
mail@smytheman.co.uk
www.smytheman.co.uk

Drawing title

Site & Location Plan

Scale(s	Date	Drawn	Checked	Job No.
As indicated @A2	March '19	NJ	XX	3122

Drawing number

CL19-SA-XX-XX-DR-A-0102

Revision

\\NAS-6E-EB-28\Documents\Drawings\Current Drawings\3122 CLOWES\01-Architectural\01 WIP\CAD\CL19-SA-XX-XX-M3-A-0001.rvt