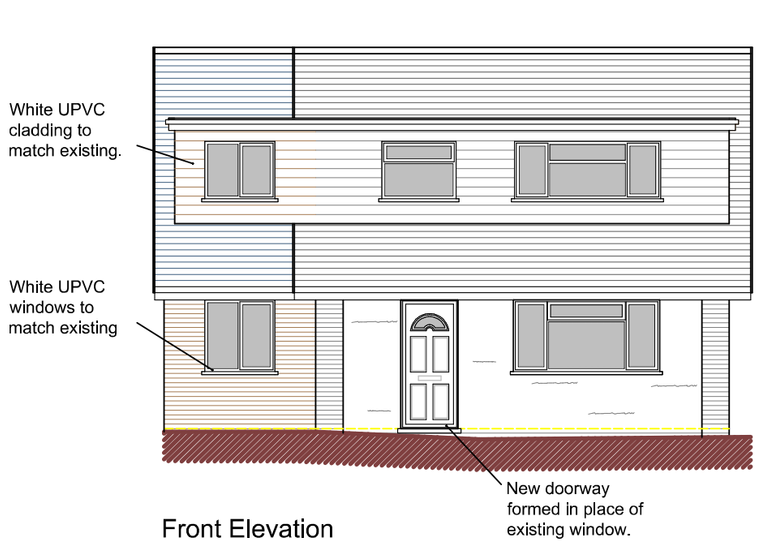

Front Elevation

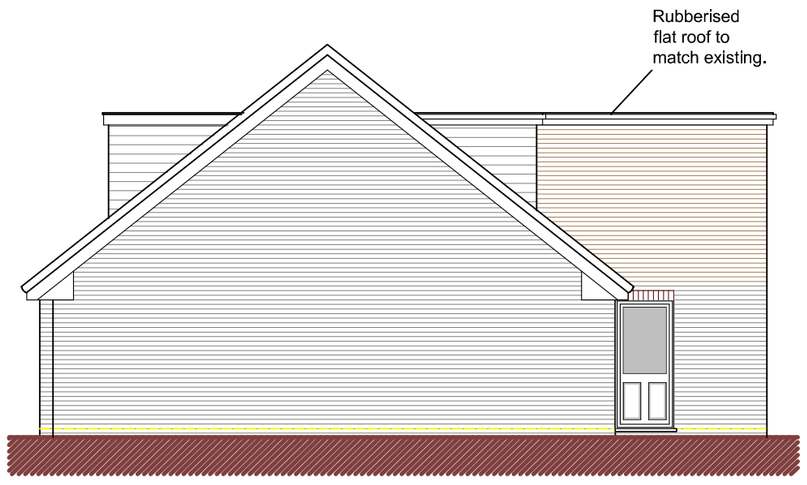

Side Elevation

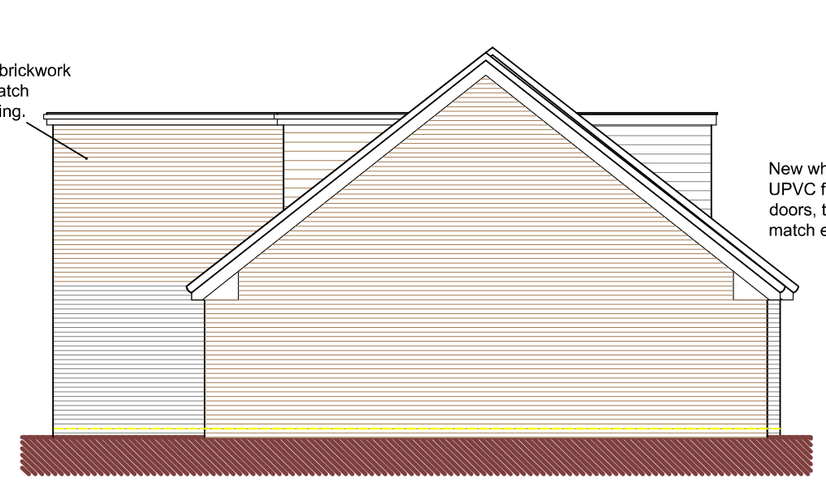

Side Elevation

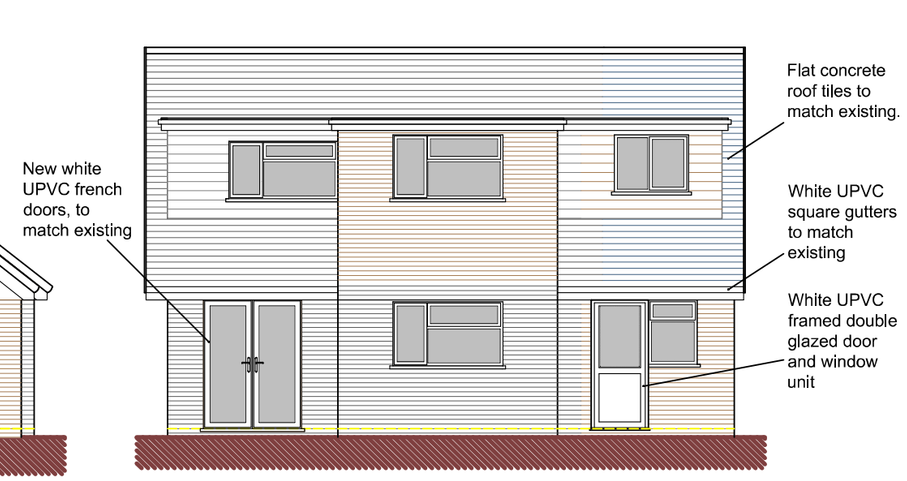

Rear Elevation

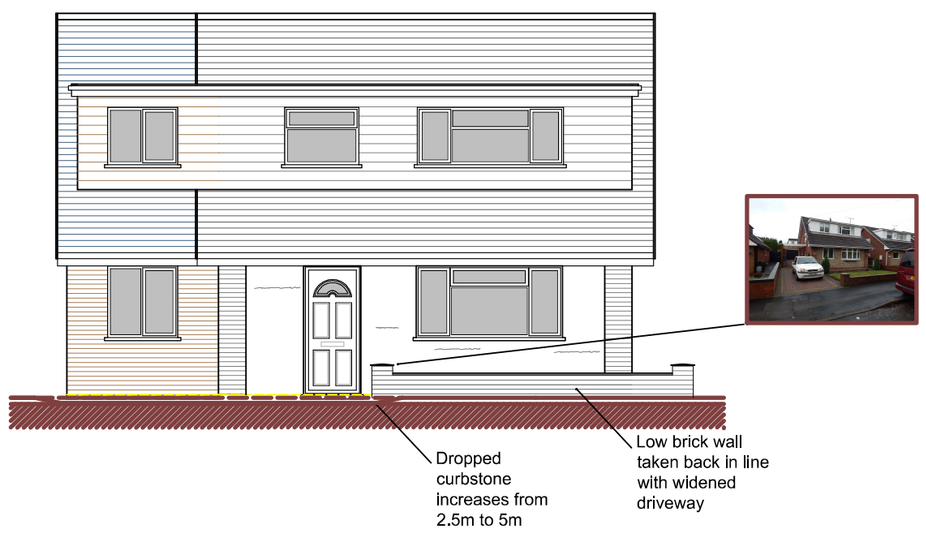

Front Elevation (with addition of low brick wall)

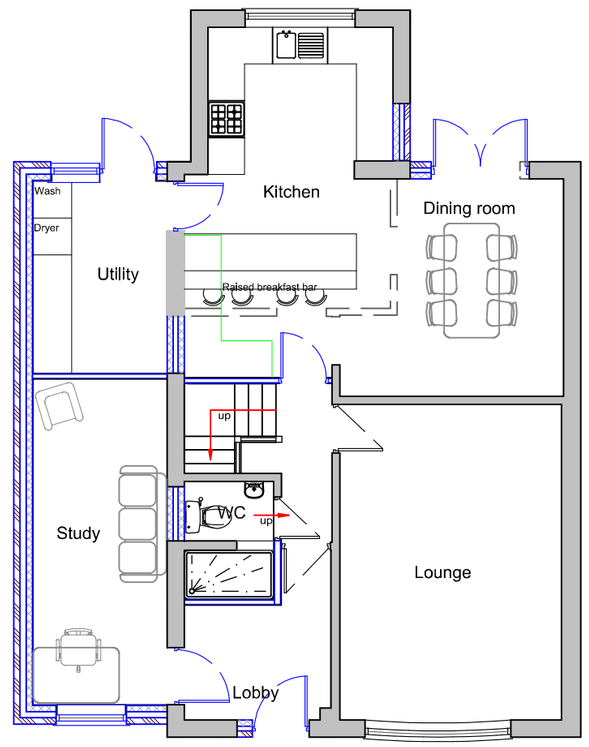

Ground Floor Plan

Metres

1 2 3 4 5 10

SCALE 1:100

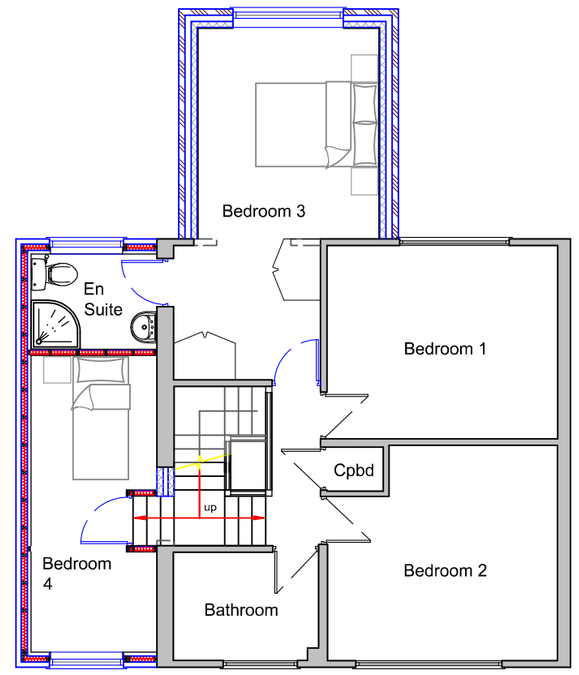

First Floor Plan

DBD Architectural Consultancy Ltd ©2019

1. Copyright is vested with DBD Architectural Consultancy Ltd.

2. All dimensions to be checked on site before proceeding.

3. Contractor to check/adjust dimensions of new work to suit existing conditions.
Do not assume existing structure or details are plumb, square or level.

4. Contractor must notify the architect of any discrepancies before proceeding.

5. All drawings to be read in conjunction with all other consultants drawings and specs.

Rev	Date	Description
C	29.03.19	Addition of garden wall to elevations
B	04.03.19	Minor Amendments
A	28.02.19	Minor Amendments

DBD Architectural Consultancy

DBD Architectural Consultancy Ltd
50 Broad Street, Leek,
Staffordshire, ST13 5NS
01538 383118
mail@dbdconsultants.co.uk
www.dbdconsultants.co.uk

Client: Mr & Mrs Walklate
5 Tay Close, Cheadle
ST10 1TD

Project: Proposed Side Extension

Title: Proposed Plans

Stage: Planning		
Size: A2	Date: 29.03.19	Job No: 1907
Scale: 1:100	29.03.19	
Drawing Number:	PL 03C	

Initial draft scheme for comments