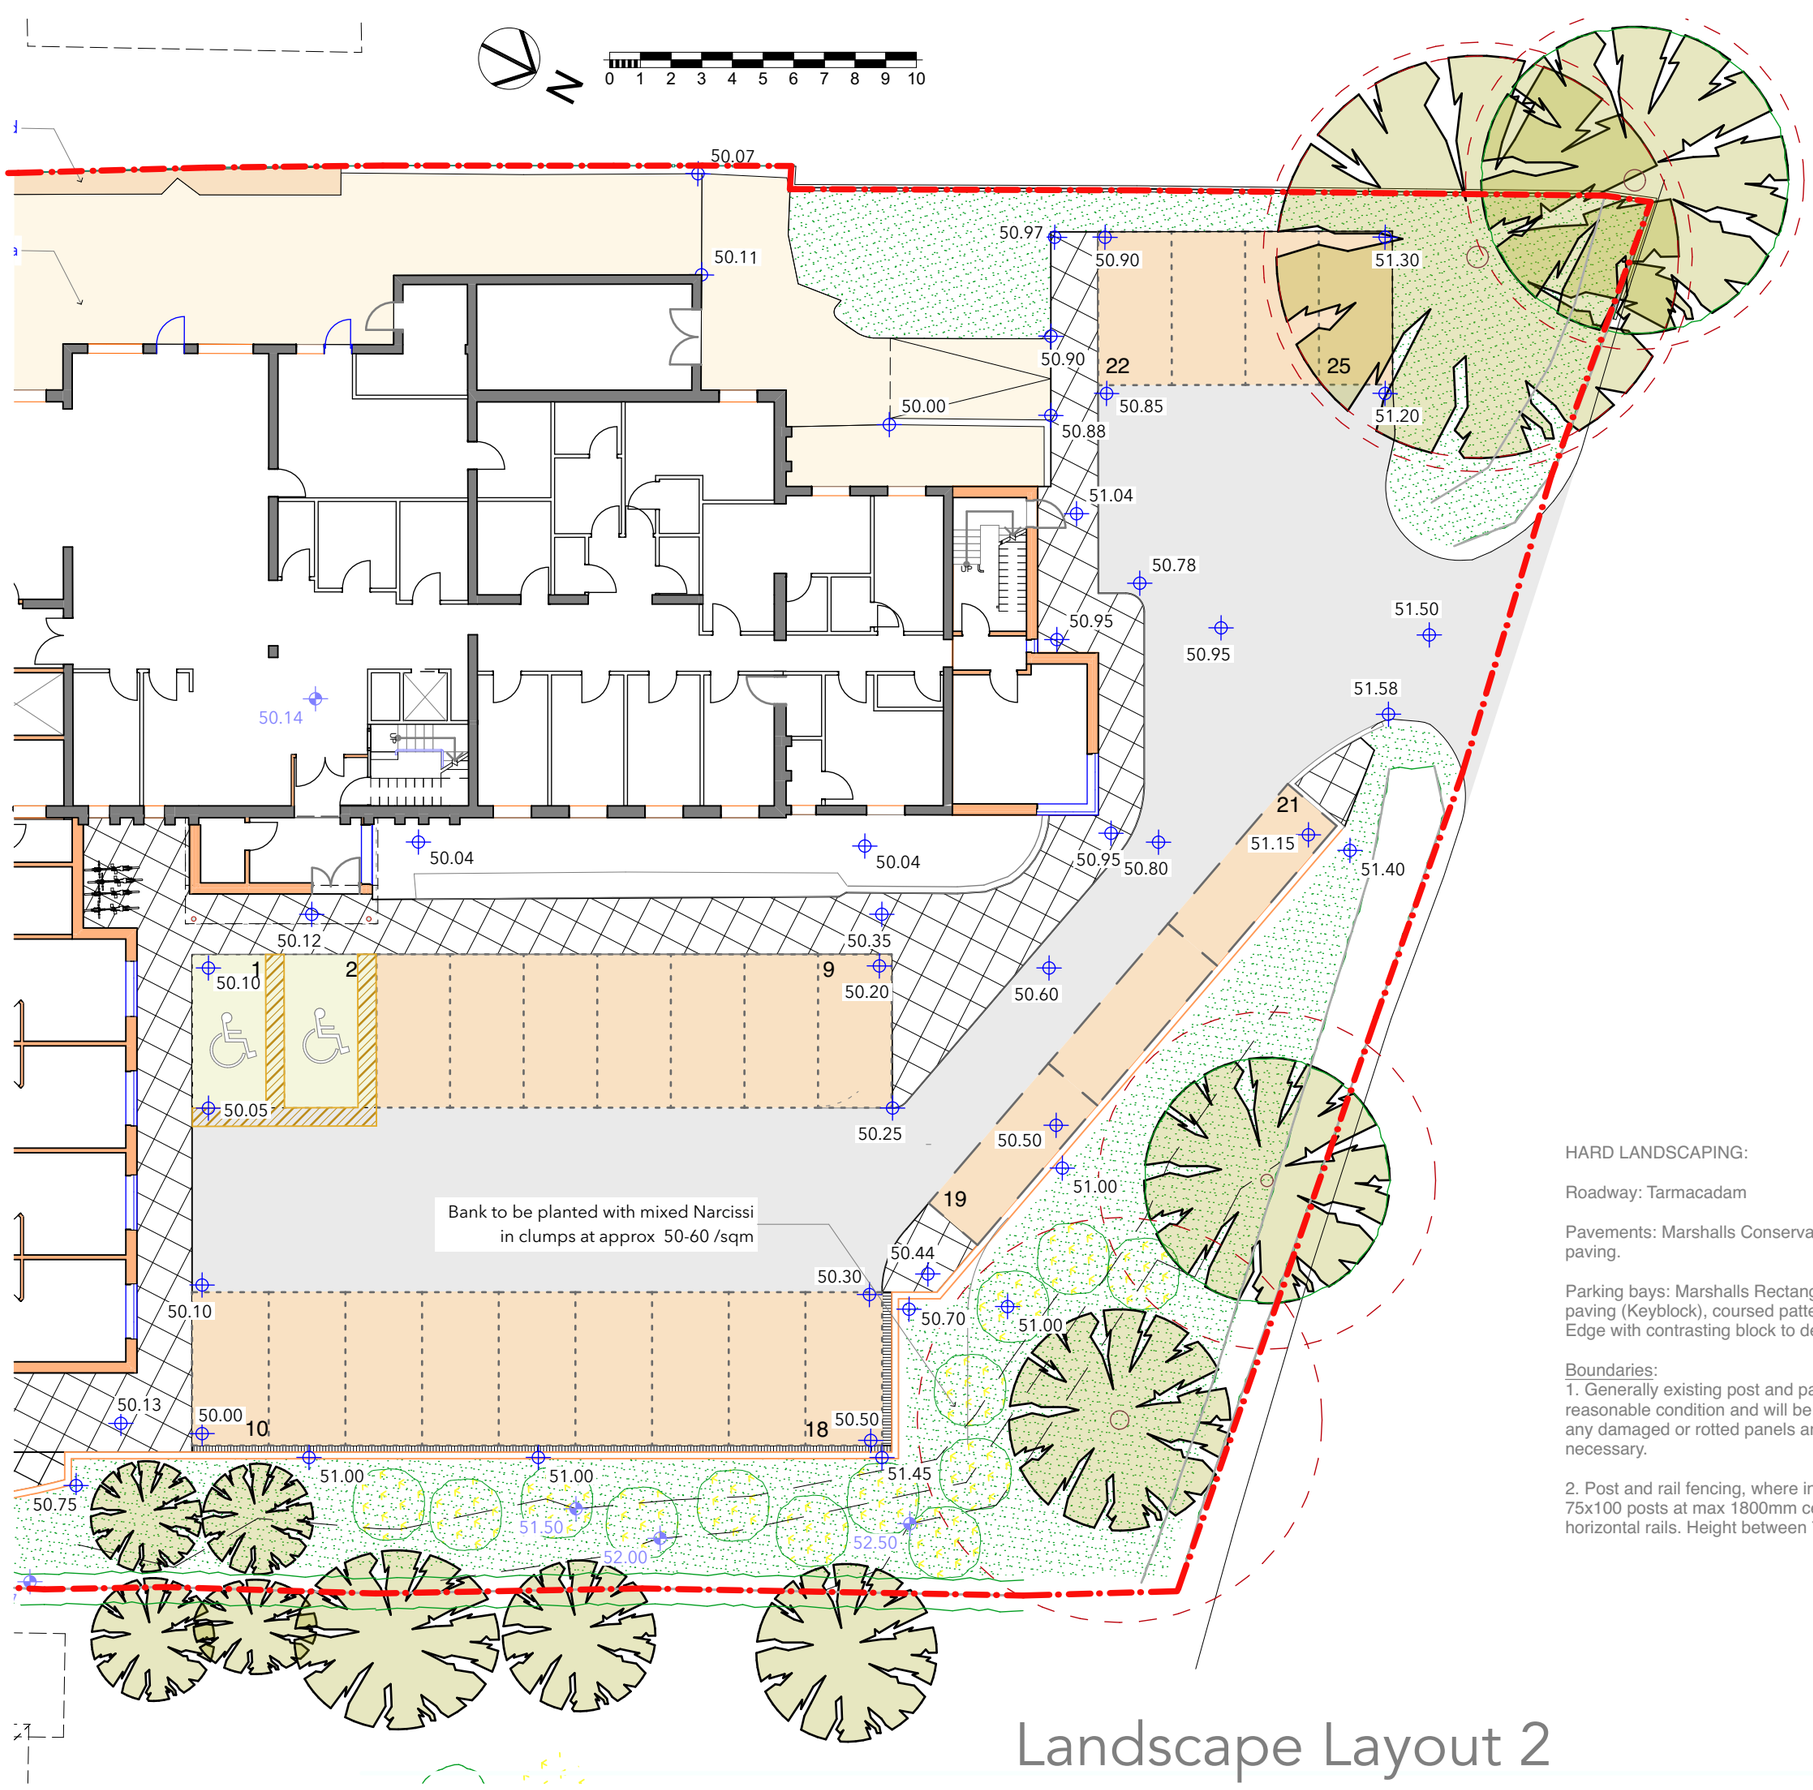


# Landscape Layout 2

HARD LANDSCAPING:

Roadway: Tarmacadam

Pavements: Marshalls Conservation textured flag paving.

Parking bays: Marshalls Rectangular concrete block paving (Keyblock), coursed pattern. colour: burnt ochre Edge with contrasting block to define spaces.

Boundaries:
1. Generally existing post and panel fencing is in reasonable condition and will be retained. Check for any damaged or rotted panels and replace as necessary.

2. Post and rail fencing, where indicated, with min 75x100 posts at max 1800mm centres, with 2no. sawn horizontal rails. Height between 700 & 900mm.

© This drawing and the works depicted are the copyright of GHM Building Tectonics Ltd and may not be reproduced or amended without prior written permission. No liability will be accepted for amendments made by other parties.

O.S. information is reproduced under licence. © Crown copyright. Reproduction in whole or in part is prohibited without the prior permission of Ordnance Survey.

Do not scale from this drawing as it may be reproduced at a distorted scale. Written dimensions to be used where available.
CONTRACTOR TO SITE CHECK ALL DIMENSIONS PRIOR TO COMMENCING WORK.

PRELIMINARY

Project:
EMI Bedroom Extensions
Springbank Nursing Home
Mill Hayes Road, Knypersley,
Biddulph, ST8 7PS

Client:
Care Consortium (Biddulph) Ltd

Drawing Title: ©
Landscape Layout 2 of 2

| Job No. Drg No: | Rev: |
|---|---|
| 1568 A-P-18 | A |
| Scale: 1:200@A3 | Drawn: HM |
| Date: 03/19 | Check: |

Middlewood Studio
No.10 Hilton Road,
Poynton, SK12 1TP
Phone: 01625 466107
Web:www.ghmbt.co.uk
Email: info@ghmbt.co.uk

GHM Building Tectonics
Architects Surveyors & Building Engineers
Providing Intelligent Property Solutions