

Windows and doors to be composite window system
(Westcoast Windows or similar)

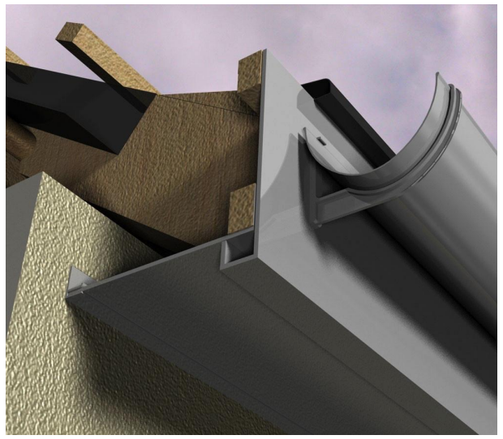


Fascia System



Composite Window System

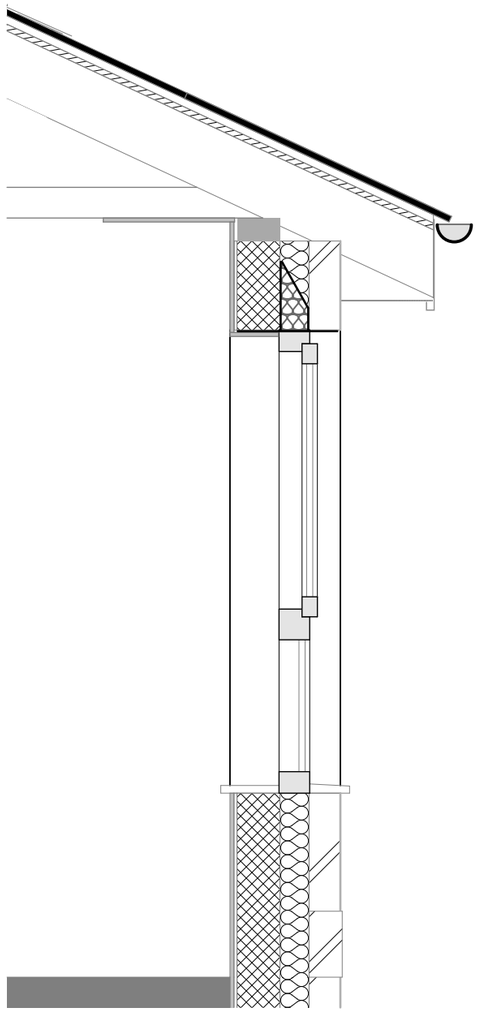

Window Section

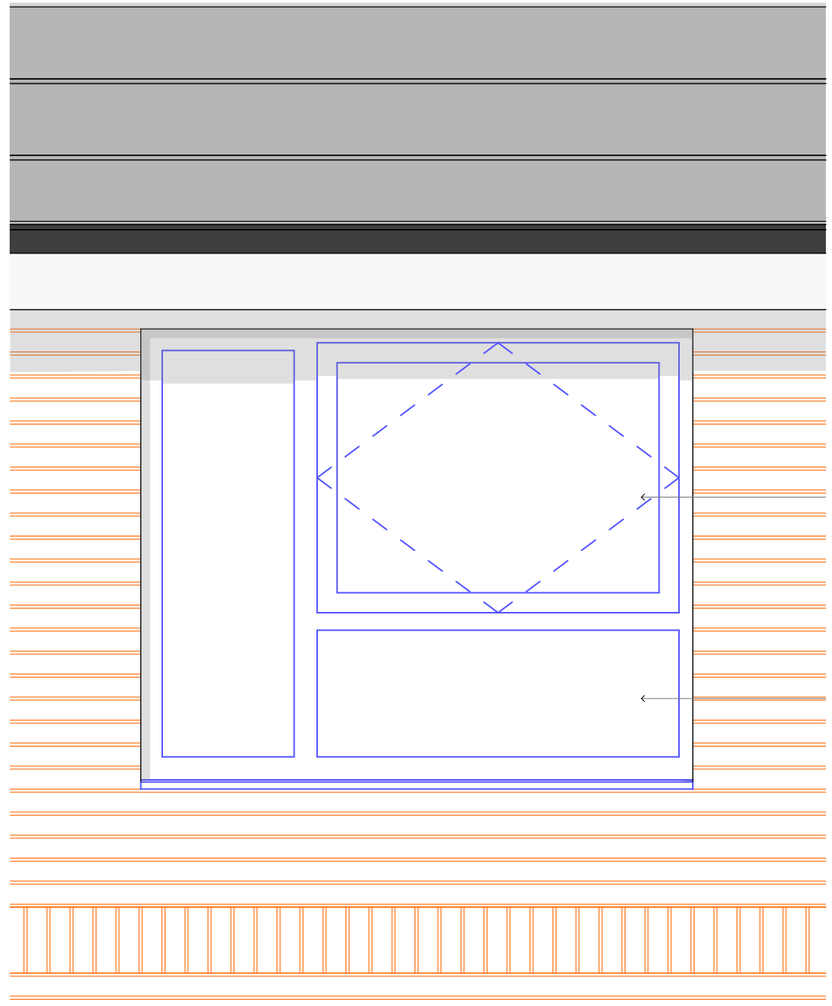

Typical Window Elevation

© This drawing and the works depicted are the copyright of GHM Building Tectonics Ltd and may not be reproduced or amended without prior written permission. No liability will be accepted for amendments made by other parties.

O.S. information is reproduced under licence. © Crown copyright. Reproduction in whole or in part is prohibited without the prior permission of Ordnance Survey.

Do not scale from this drawing as it may be reproduced at a distorted scale. Written dimensions to be used where available.
CONTRACTOR TO SITE CHECK ALL ~~DIMENSIONS PRIOR TO COMMENCING~~ WORK.

Project:
EMI Bedroom Extensions
Springbank Nursing Home
Mill Hayes Road, Knypersley,
Biddulph, ST8 7PS

Client:
Care Consortium (Biddulph) Ltd

Drawing Title: ©
Typical Window Detail

Job No.	Drg No:	Rev:
1568	A-P-19	A
Scale: 1:20 @ A3		Drawn: HGM
Date: 03/19		Check:

Short House
1-5 Short Street
Macclesfield
Cheshire, SK11 6JY
Phone: 01625 466107
Web: www.ghmbt.co.uk

GHM Building Tectonics
Architects Surveyors & Building Engineers