UK MAP CENTRE .com

North

15m

Scale 1:500

Map data

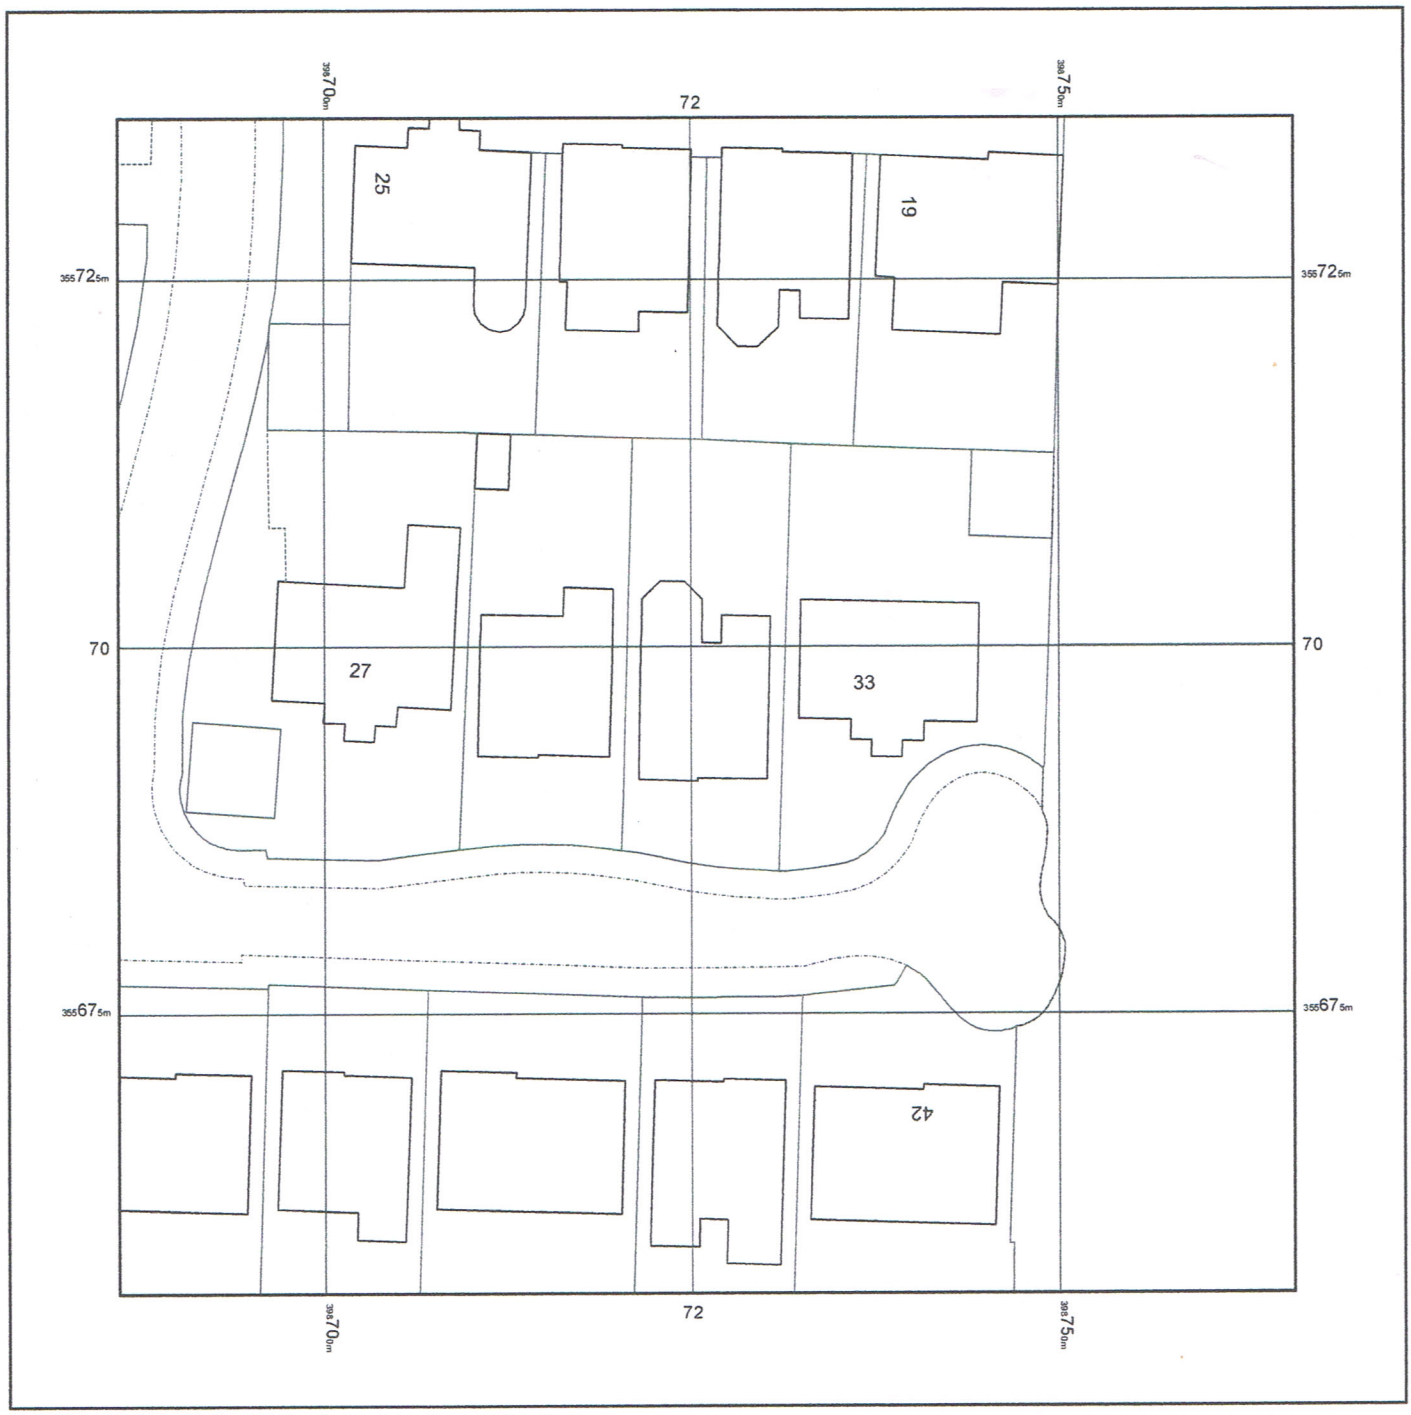

© Crown copyright and database rights 2019 Ordnance Survey 100048957. The representation of road, track or path is no evidence of a boundary or right of way. The representation of features as lines is no evidence of a property boundary.

Supplied by: www.ukmapcentre.com
Serial No: 158461
Centre Coordinates:398726,355696
Production Date: 19/03/2019 16:08:59

SITE PLAN

Leek

DRWG. NO. ASITSITE