Revisions		
A	Side elevations of conservatory added	28.03.19

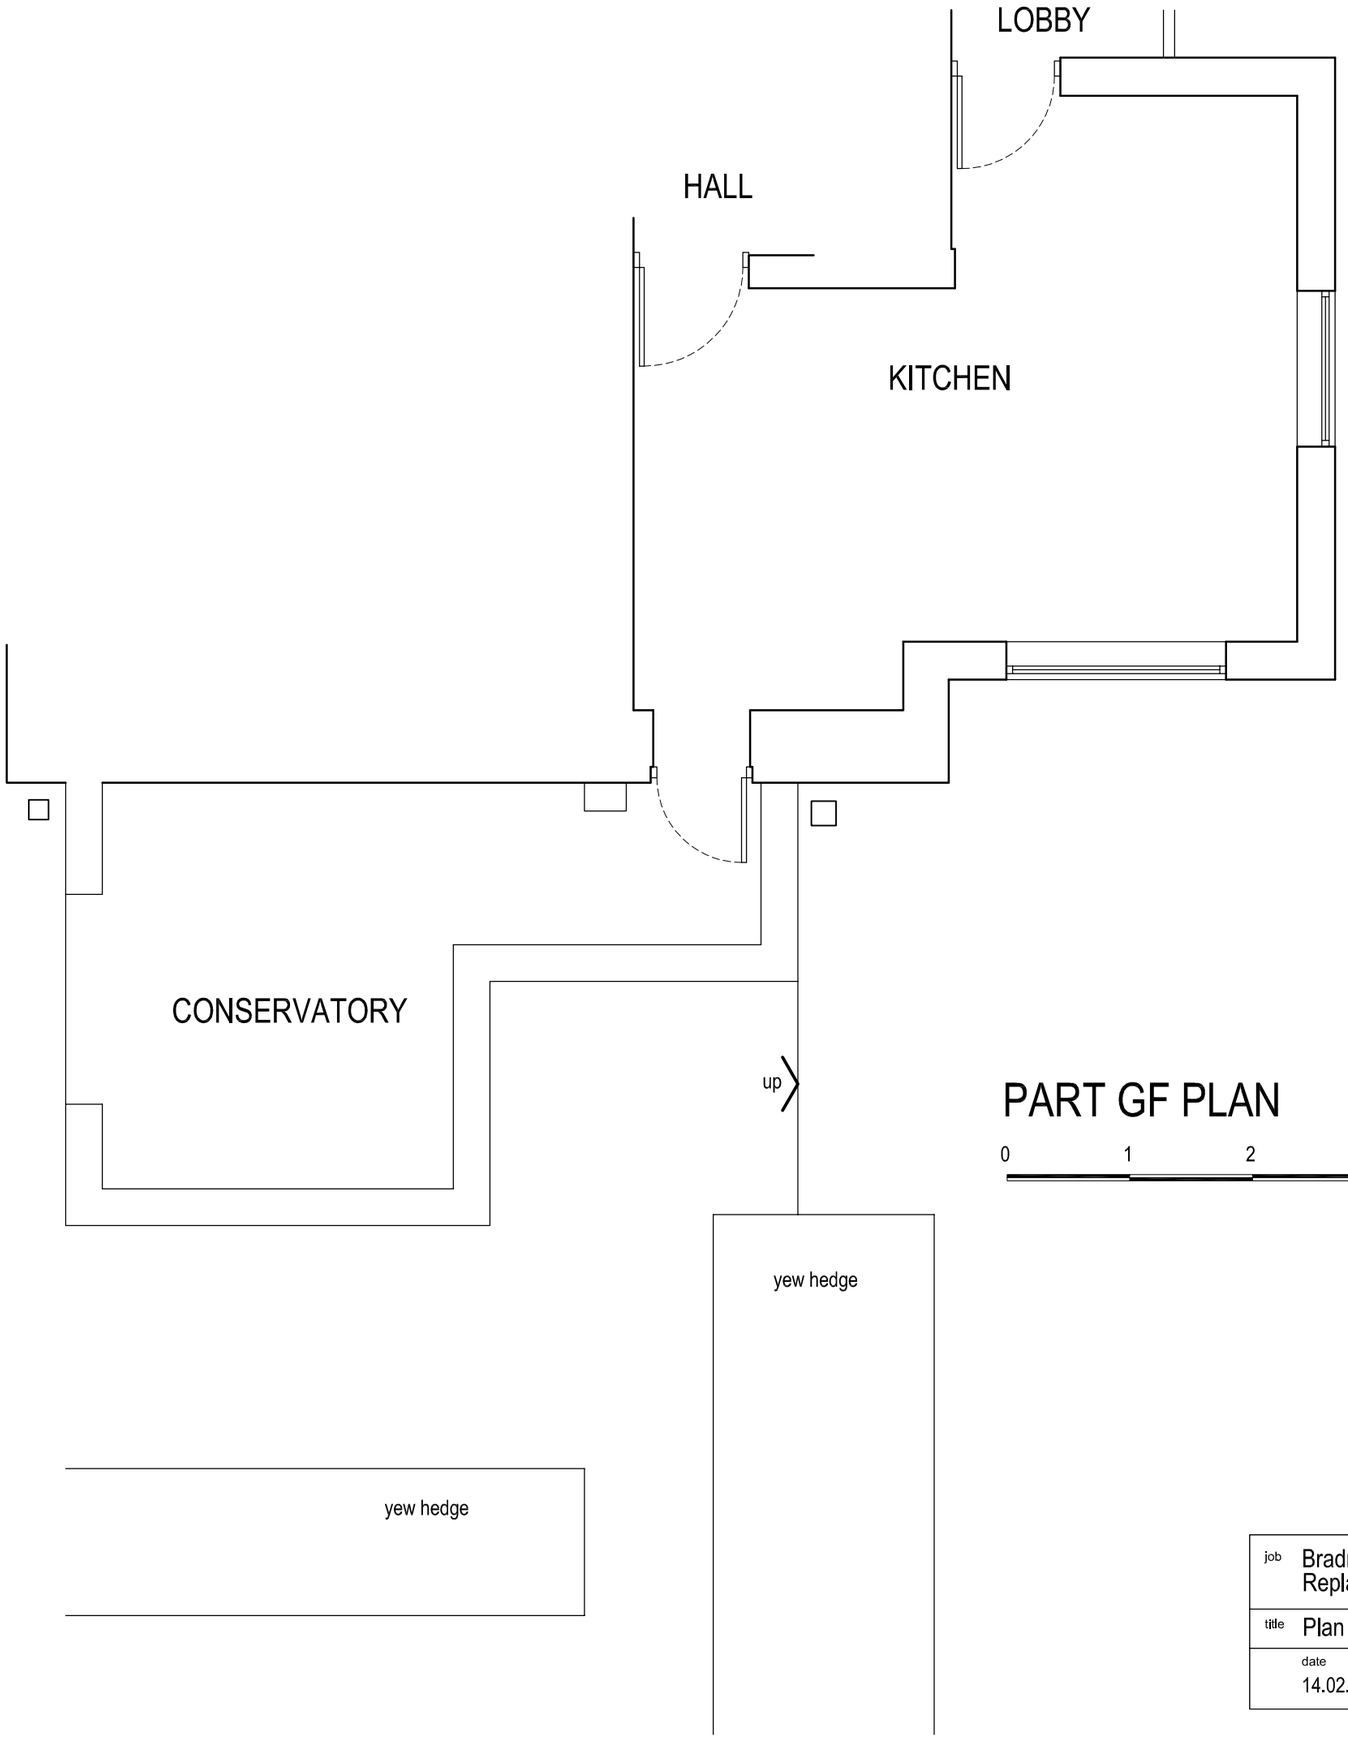

PART GF PLAN

0 1 2 3m

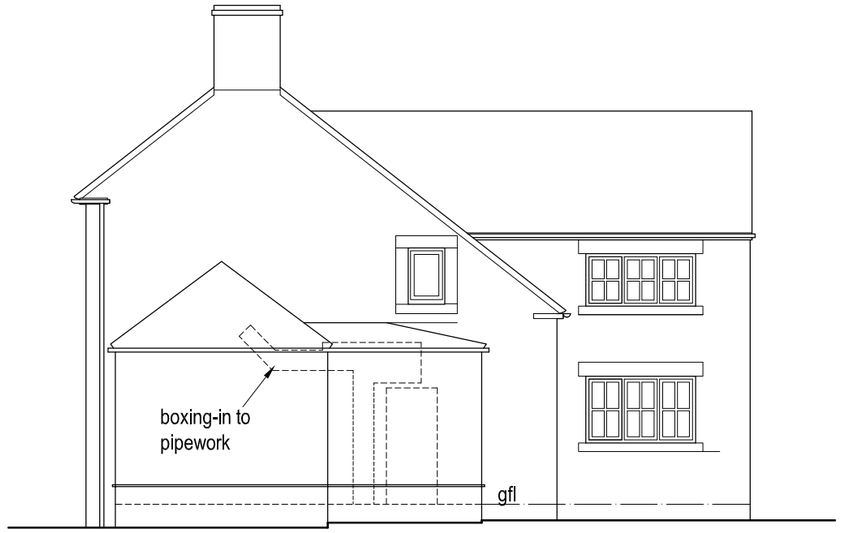

REAR ELEVATION

0 1 2 3 4 5m

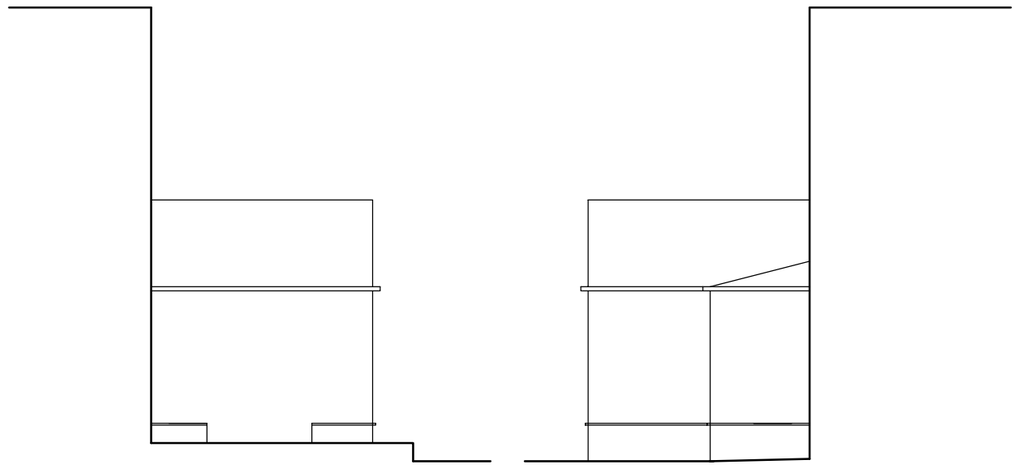

SIDE ELEVATION (S) SIDE ELEVATION (N)

job	Bradnop Grange, Bradnop, Leek Replacement Garden Room			
title	Plan and Elevation as Existing			
	date 14.02.19	scale 1/50 & 1/100 @ A3	dwg. no. BG-01	rev. A

Ian Ankers architecture
Building and Design Consultants
Ryecroft Farm, Rushton Spencer, Macclesfield, SK11 0RP
t 01260 546944
e ian@ianankers.co.uk
w www.ianankers.co.uk