Revisions

. | . | .

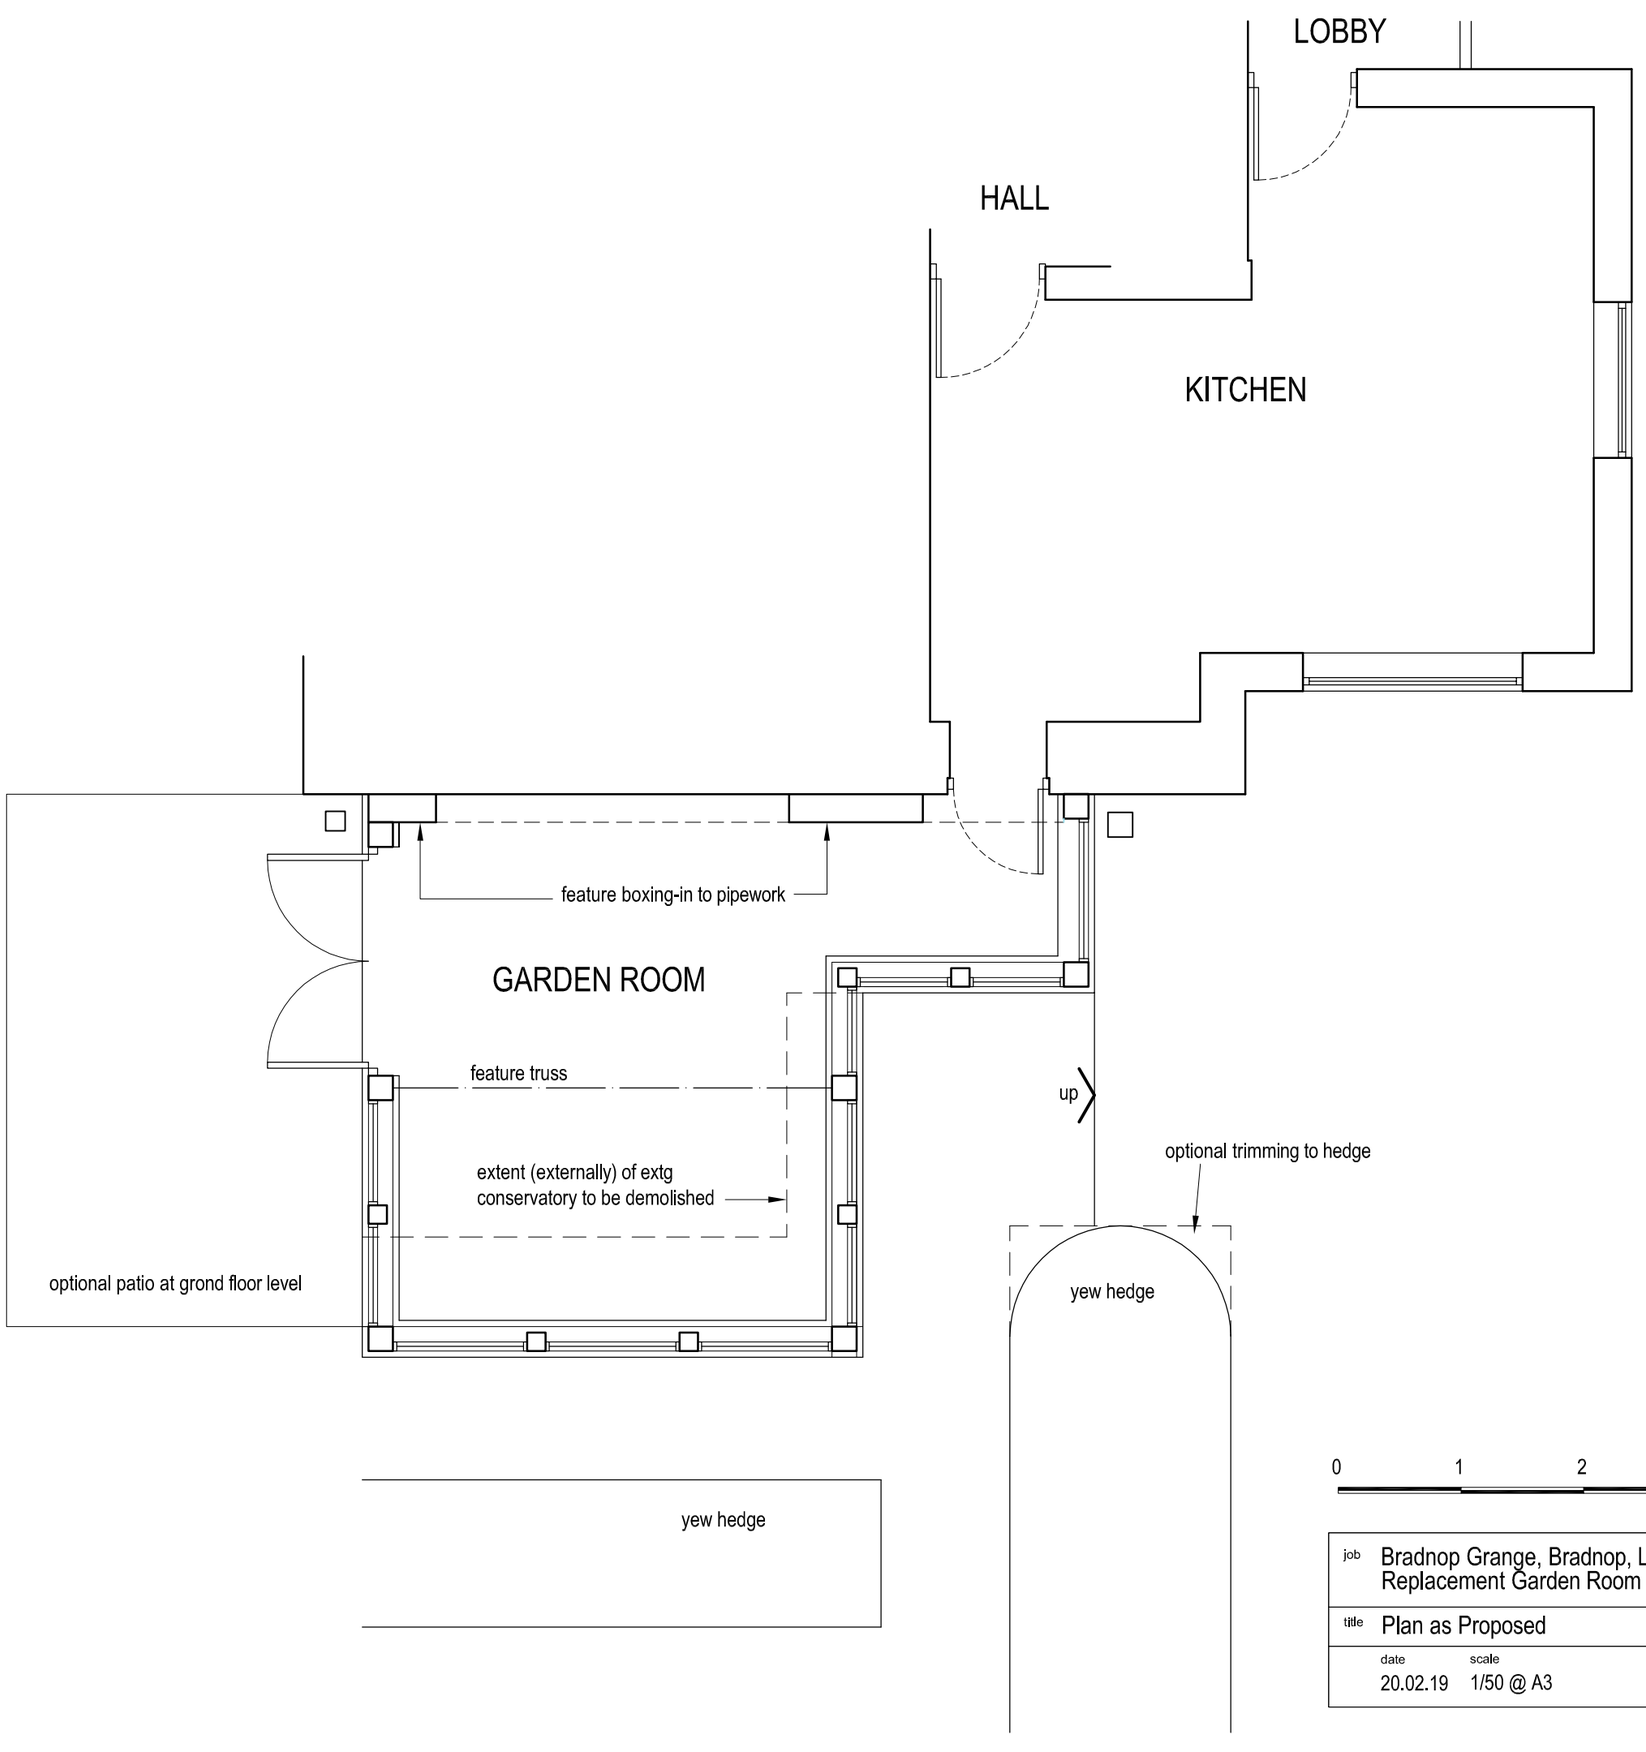

0 1 2 3m

job	Bradnop Grange, Bradnop, Leek Replacement Garden Room		
title	Plan as Proposed		
date 20.02.19	scale 1/50 @ A3	dwg. no. BG-02	rev. .

Ian Ankers architecture
Building and Design Consultants
Ryecroft Farm, Rushton Spencer, Macclesfield, SK11 0RP
t 01260 546944
e ian@ianankers.co.uk
w www.ianankers.co.uk