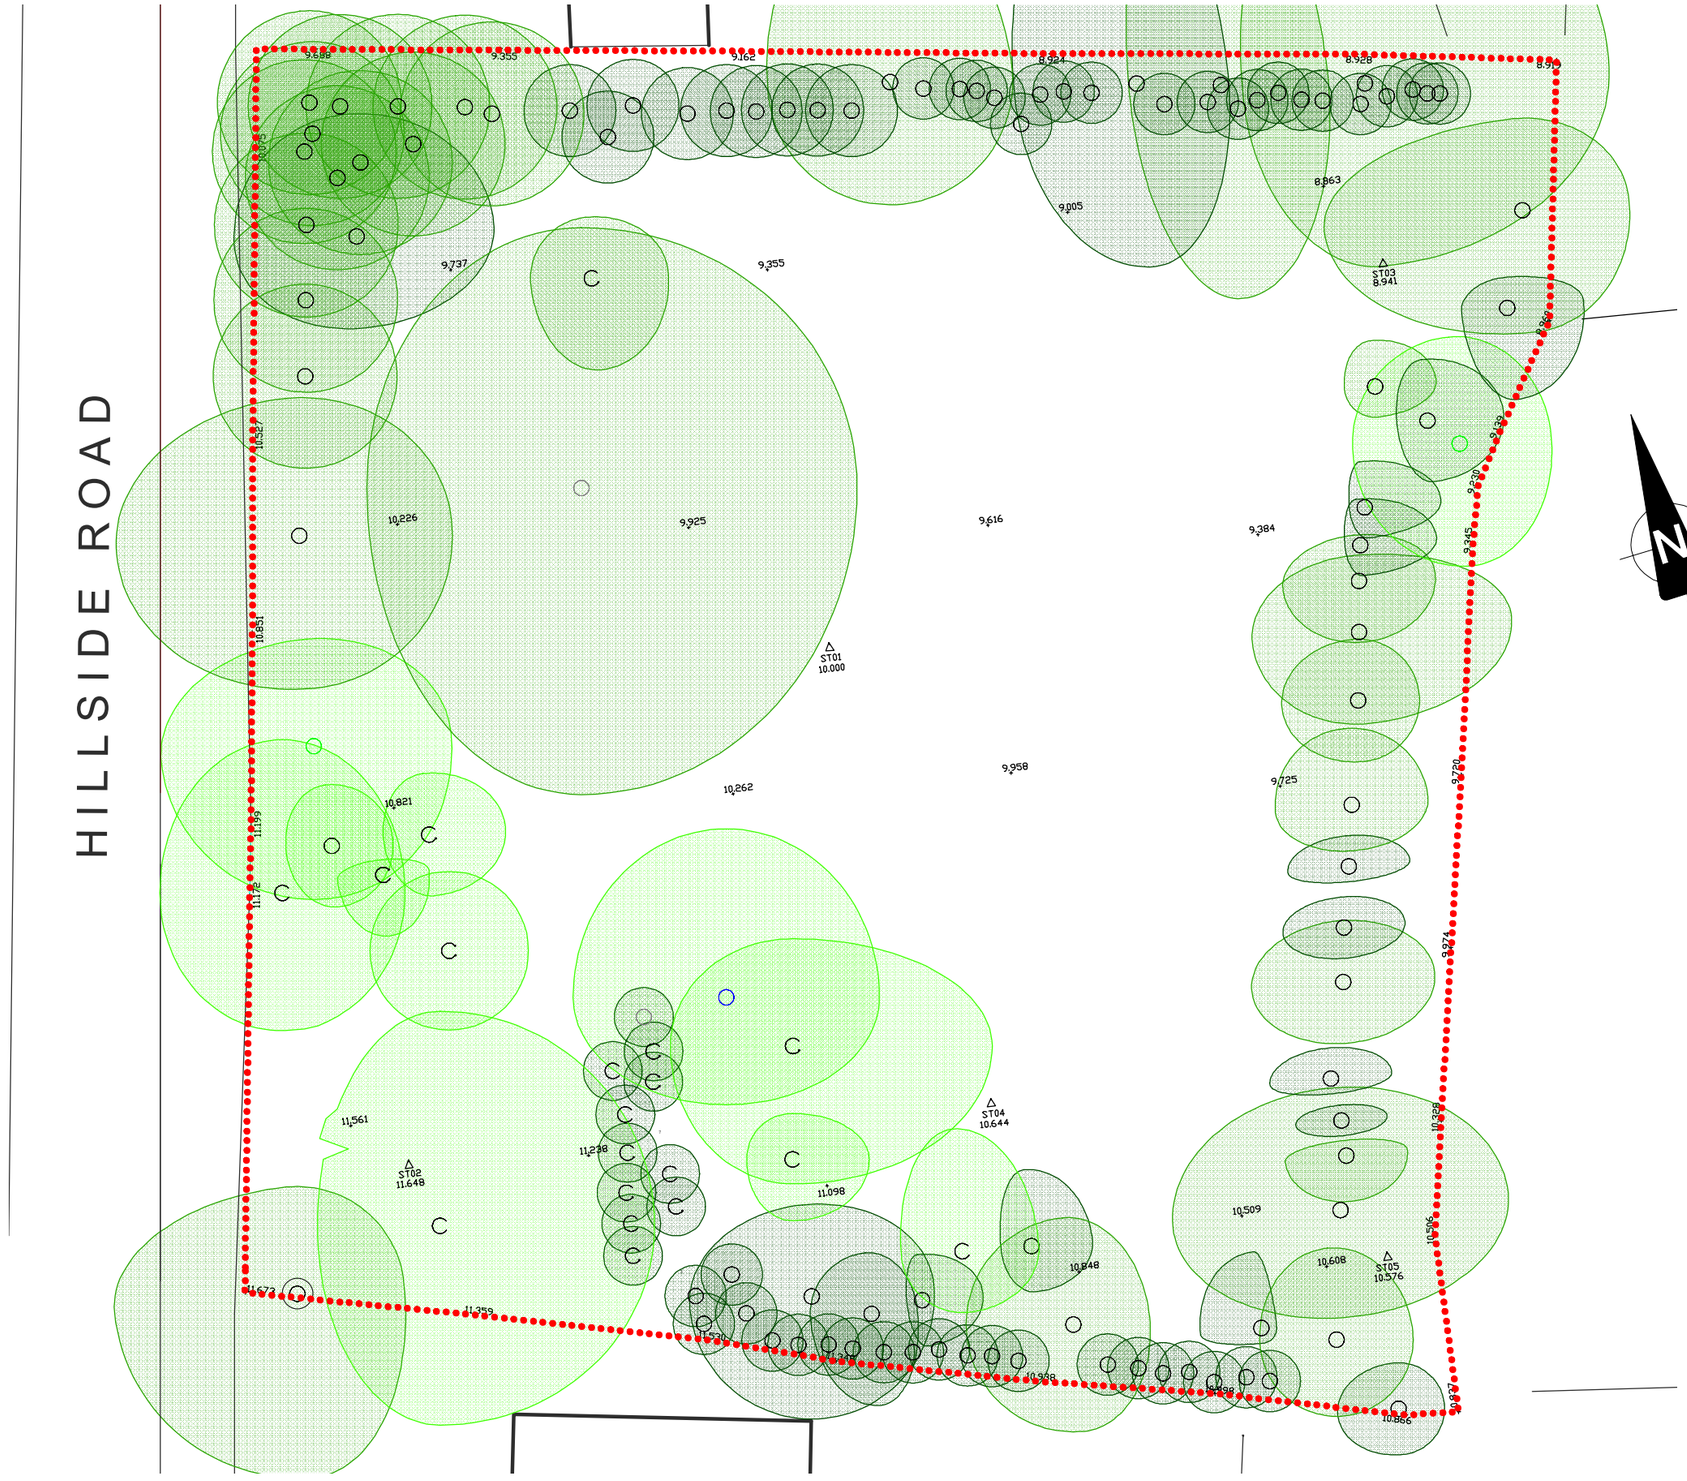

scale

-10 0 10

legend

plot boundary

existing tree

this drawing should be read in conjunction with arboriculturist report and drawings

Rev	Date	Drawn	Description
A	01/04/19	AM	Correction to title block

ctd architects

Clerk Bank House
Clerk Bank
LEEK
Staffordshire
ST13 5HE

t : 01538 373477
f : 01538 386503
e : info@ctdarchitects.co.uk
w : www.ctdarchitects.co.uk

ctd architects © 2018

- This drawing is copyright.
- All dimensions to be checked on site before proceeding.
- Contractor must notify the architect of any discrepancies before proceeding.
- Contractor to check/adjust dimensions of new work to suit existing conditions. Do not assume existing structure or details are plumb, square or level.
- All drawings to be read in conjunction with all other consultants drawings and specs.

Client

Mrs. A. Gibson

Project

proposed residential development

Hillside Road, Cheddleton, Nr Leek, Staffs.

Title

site plan as existing

Scale	Size	Drawn	Chk'd	Date
1:200	A3	--	--	14/02/19

Status: PLANNING

Job No.	Drawing No.	Rev.
1903	AL 02	A