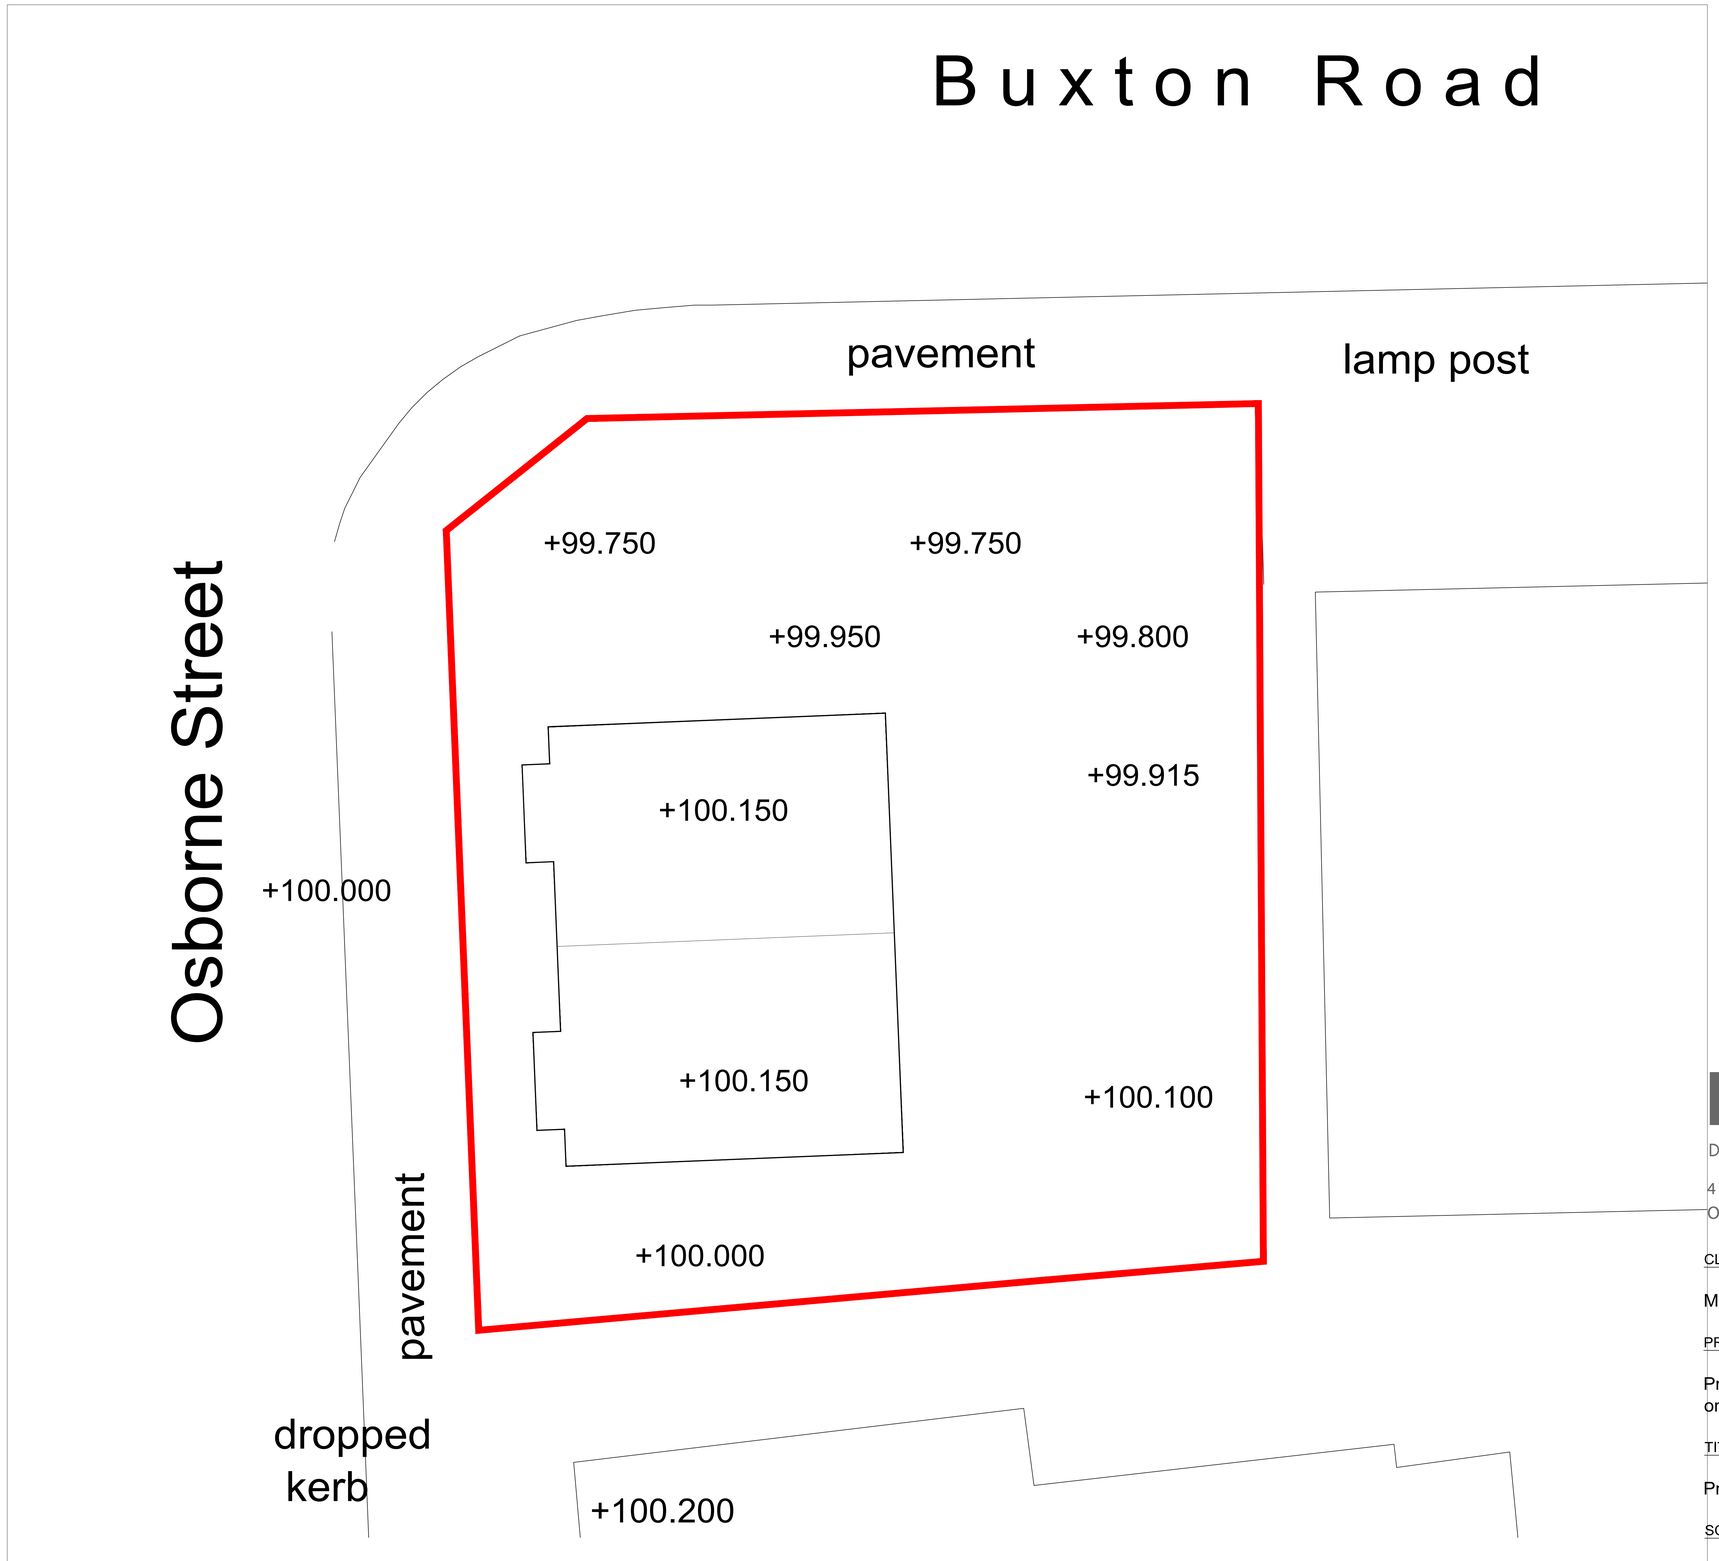


FOREFRONT
DEVELOPMENT CONSULTING
4 Ridge House, Ridge House Drive, Festival Park, S-O-T. ST1 5SJ
Office 01782 216912 WWW.FOREFRONTDC.UK

CLIENT

MR BARLOW

PROJECT

Proposed erection of 2 No 3-storey semi-detached dwellings on land at Osborne Street, Leek, Staffordshire, ST13 6LJ

TITLE

Proposed Levels

SCALE	DRAWN
1:200 @ A2	ATG
DRG NO.	DATE
18-150-11	17 / 03 / 19

REV.	DESCRIPTION	DATE

The contents of this drawing are the copyright of Forefront Development Consulting .