
NATIONAL MAP CENTRE

OS Plan B&W

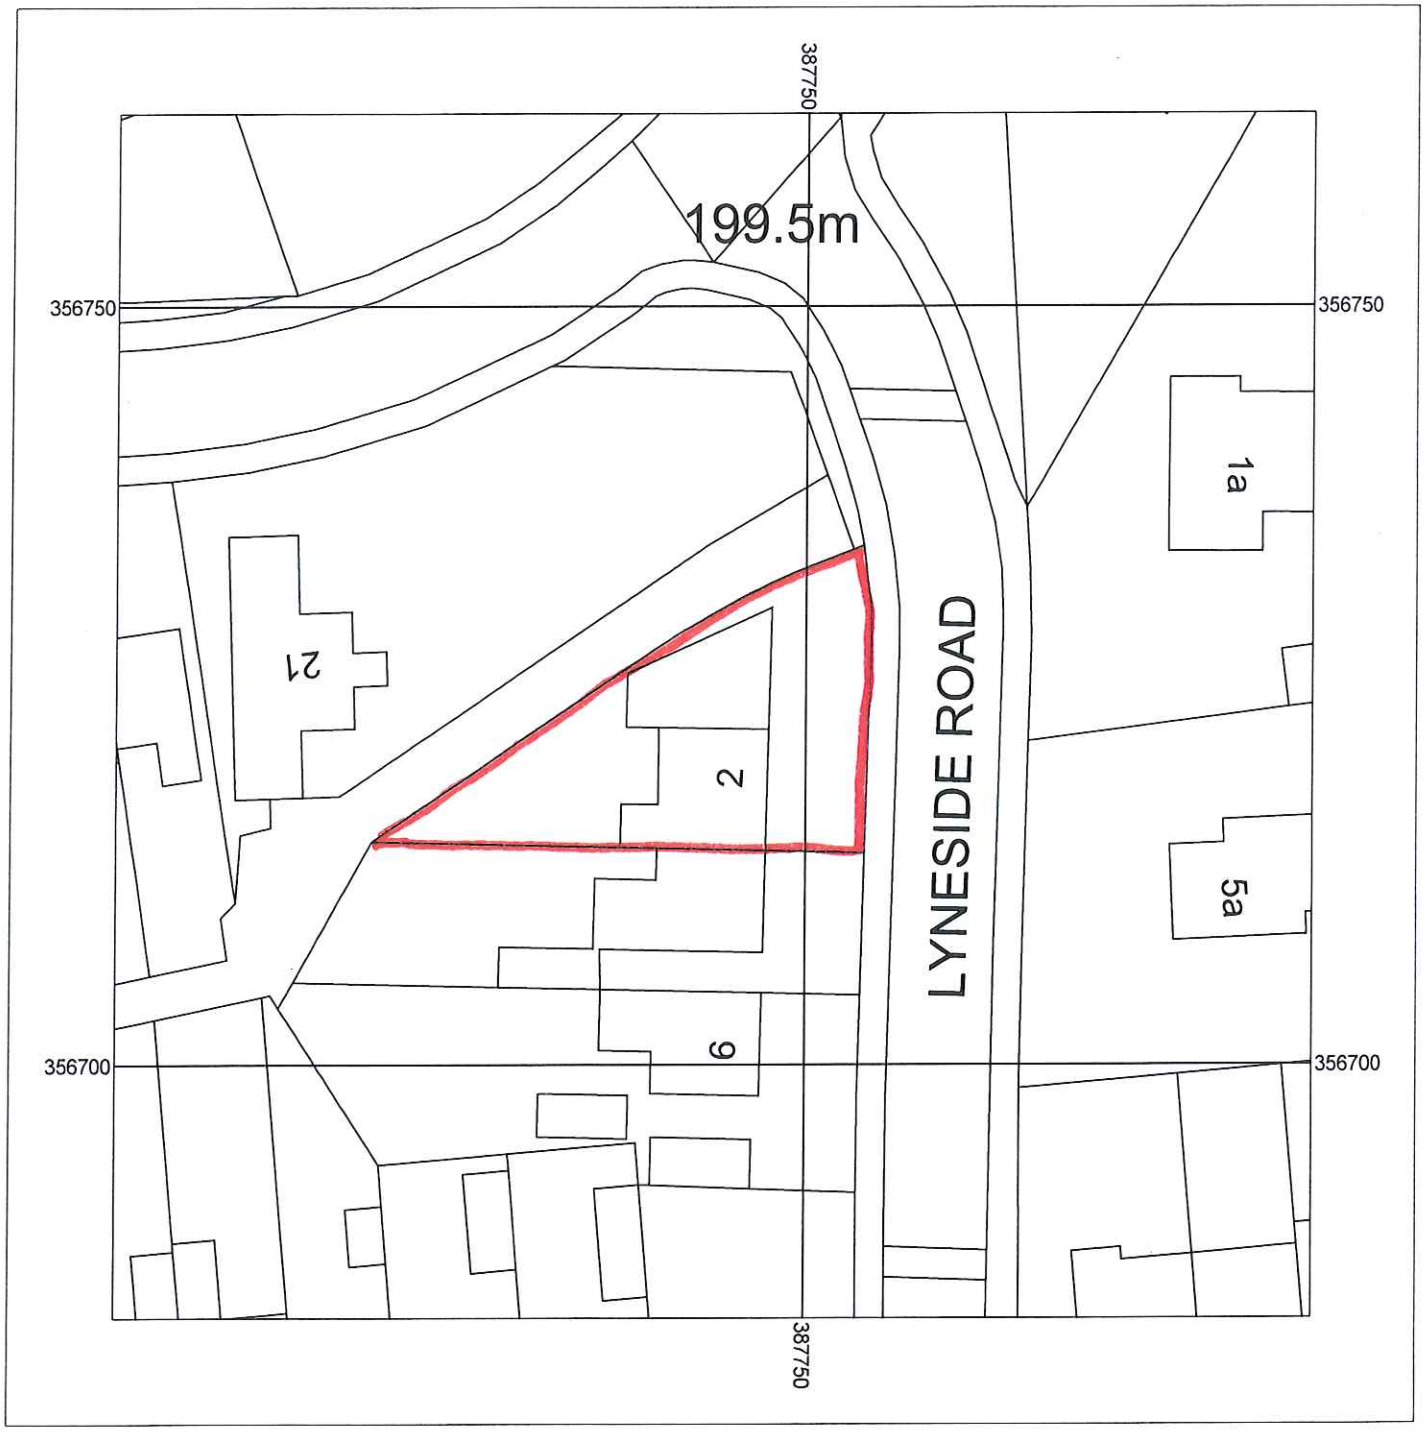

Metres
0 2.5 5 10 15 20 25

Scale: 1:500

Map data

2 Lyneside Road

Knypersley
Stoke-on-Trent
ST8 6SD

Supplied by:	National Map Centre
License number:	100031961
Produced:	31/05/2016
Serial number:	1684740

Plot centre co-ordinates:	387744,356723
Download file:	381w.zip
Project name:	lyneside

Produced from the Ordnance Survey National Geographic Database and incorporating survey revisions available at this date. © Crown copyright 2016. Reproduction in whole or in part is prohibited without prior permission of the Ordnance Survey. Ordnance Survery and the OS symbol are trade marks. The representation of a road, track or path is no evidence of a right of way. The representation of features as line is no evidence of a property boundary.