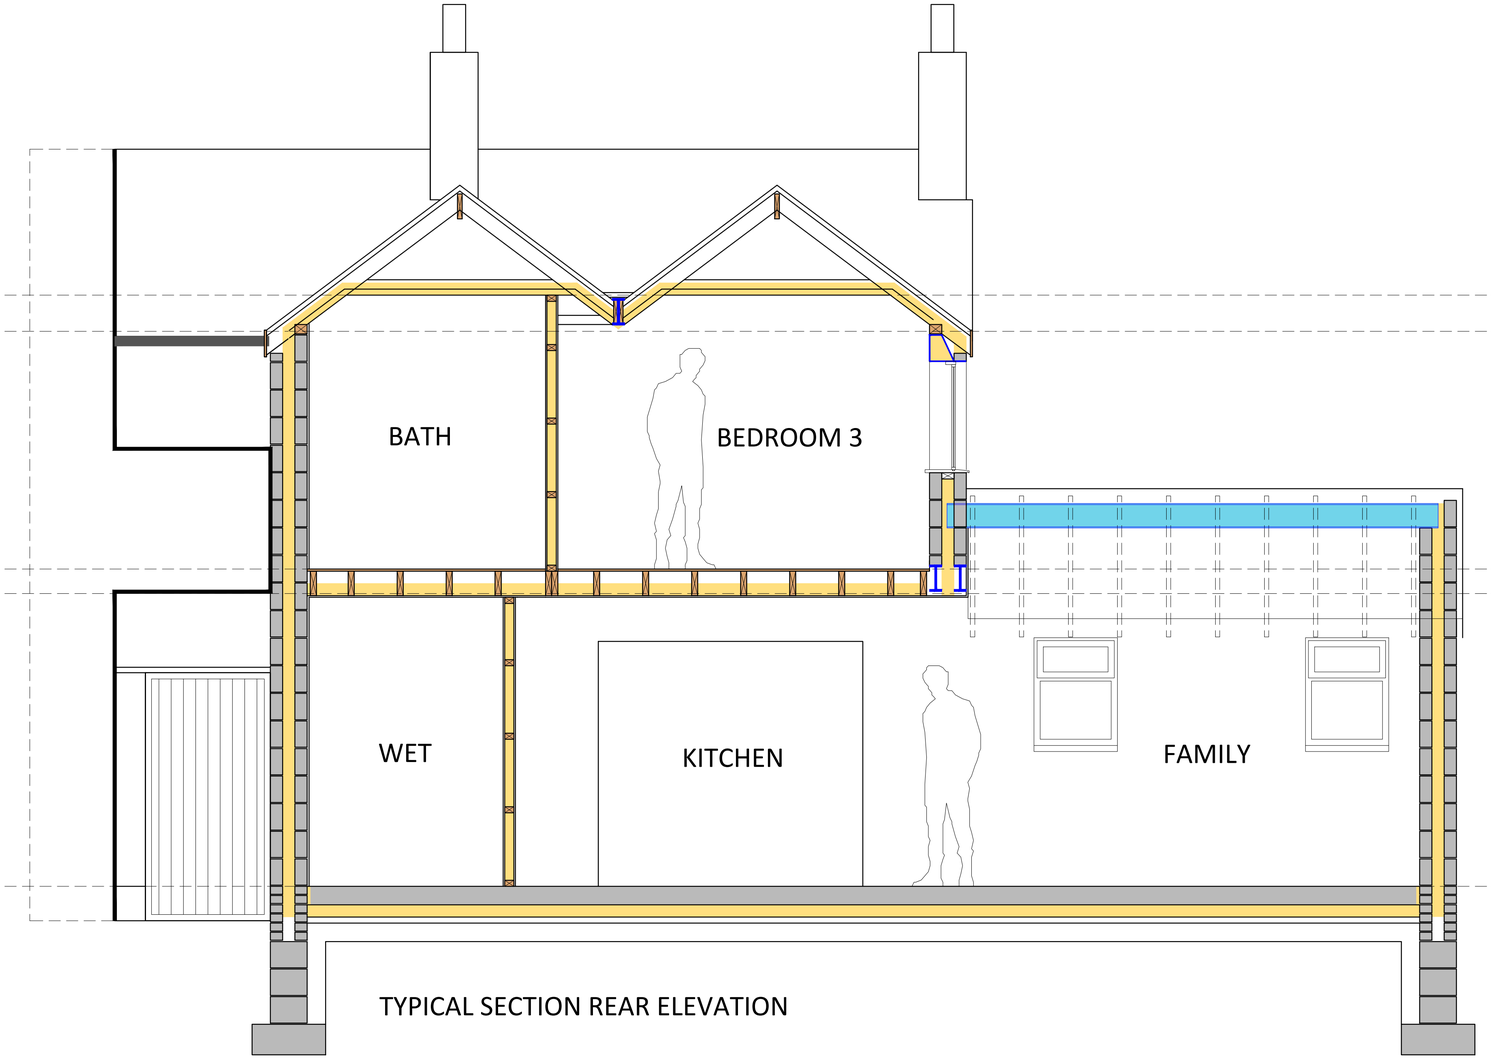

TYPICAL SECTION REAR ELEVATION

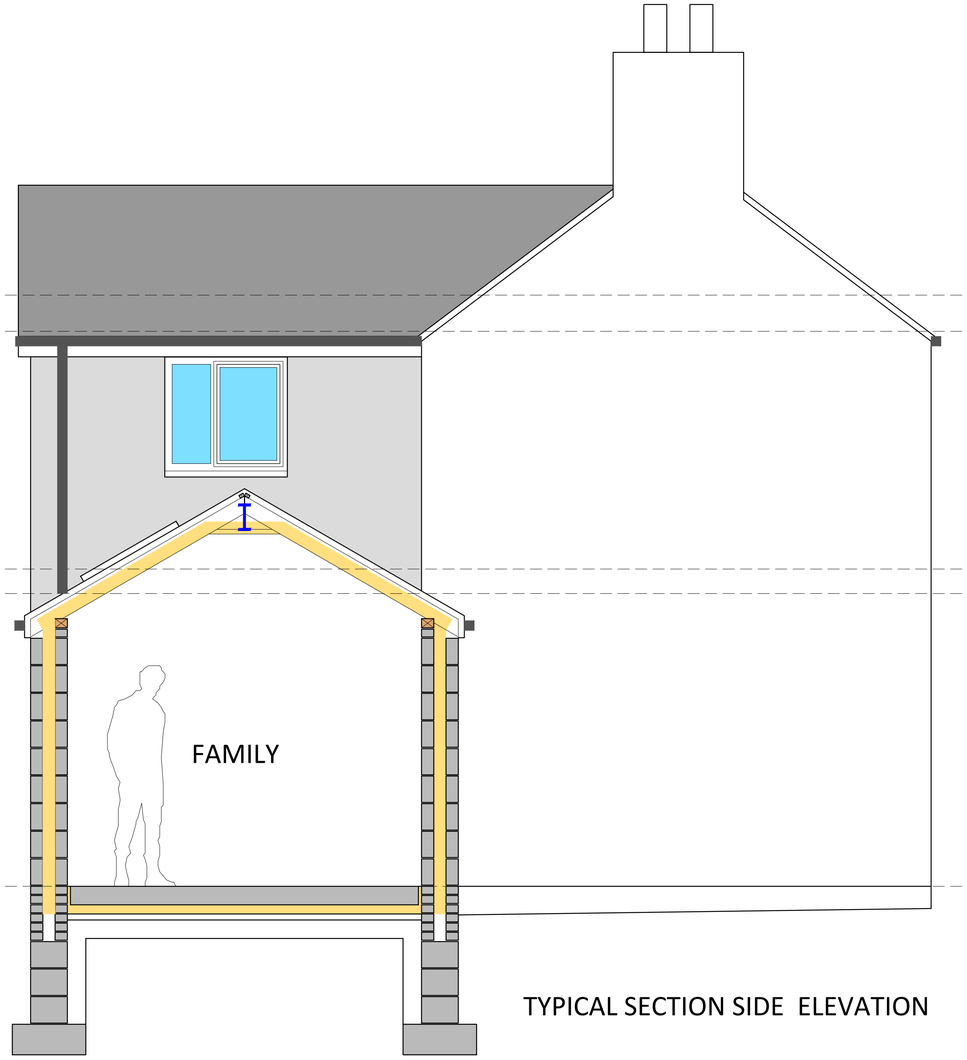

TYPICAL SECTION SIDE ELEVATION

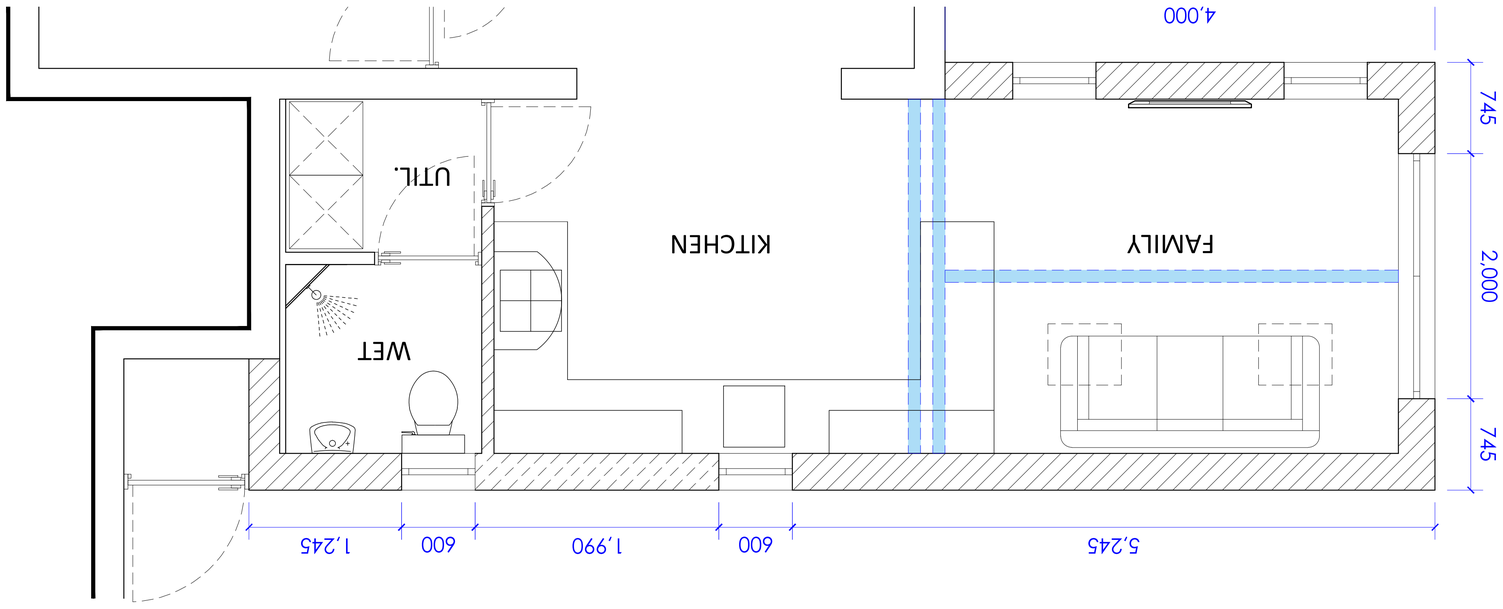

Address
30 Meadowside
Knypersley
ST8 6NP

Project
Demolish Single Storey Rear Extension & Erection of Double Storey Rear Extension and Single Storey Side Extension

Drawing
Proposed Sections

Job MJC-TAM-19

Sheet 02

Date 25-03-2019

Scale 1:50 & 1:100 1:200 and 1:1250 on A1